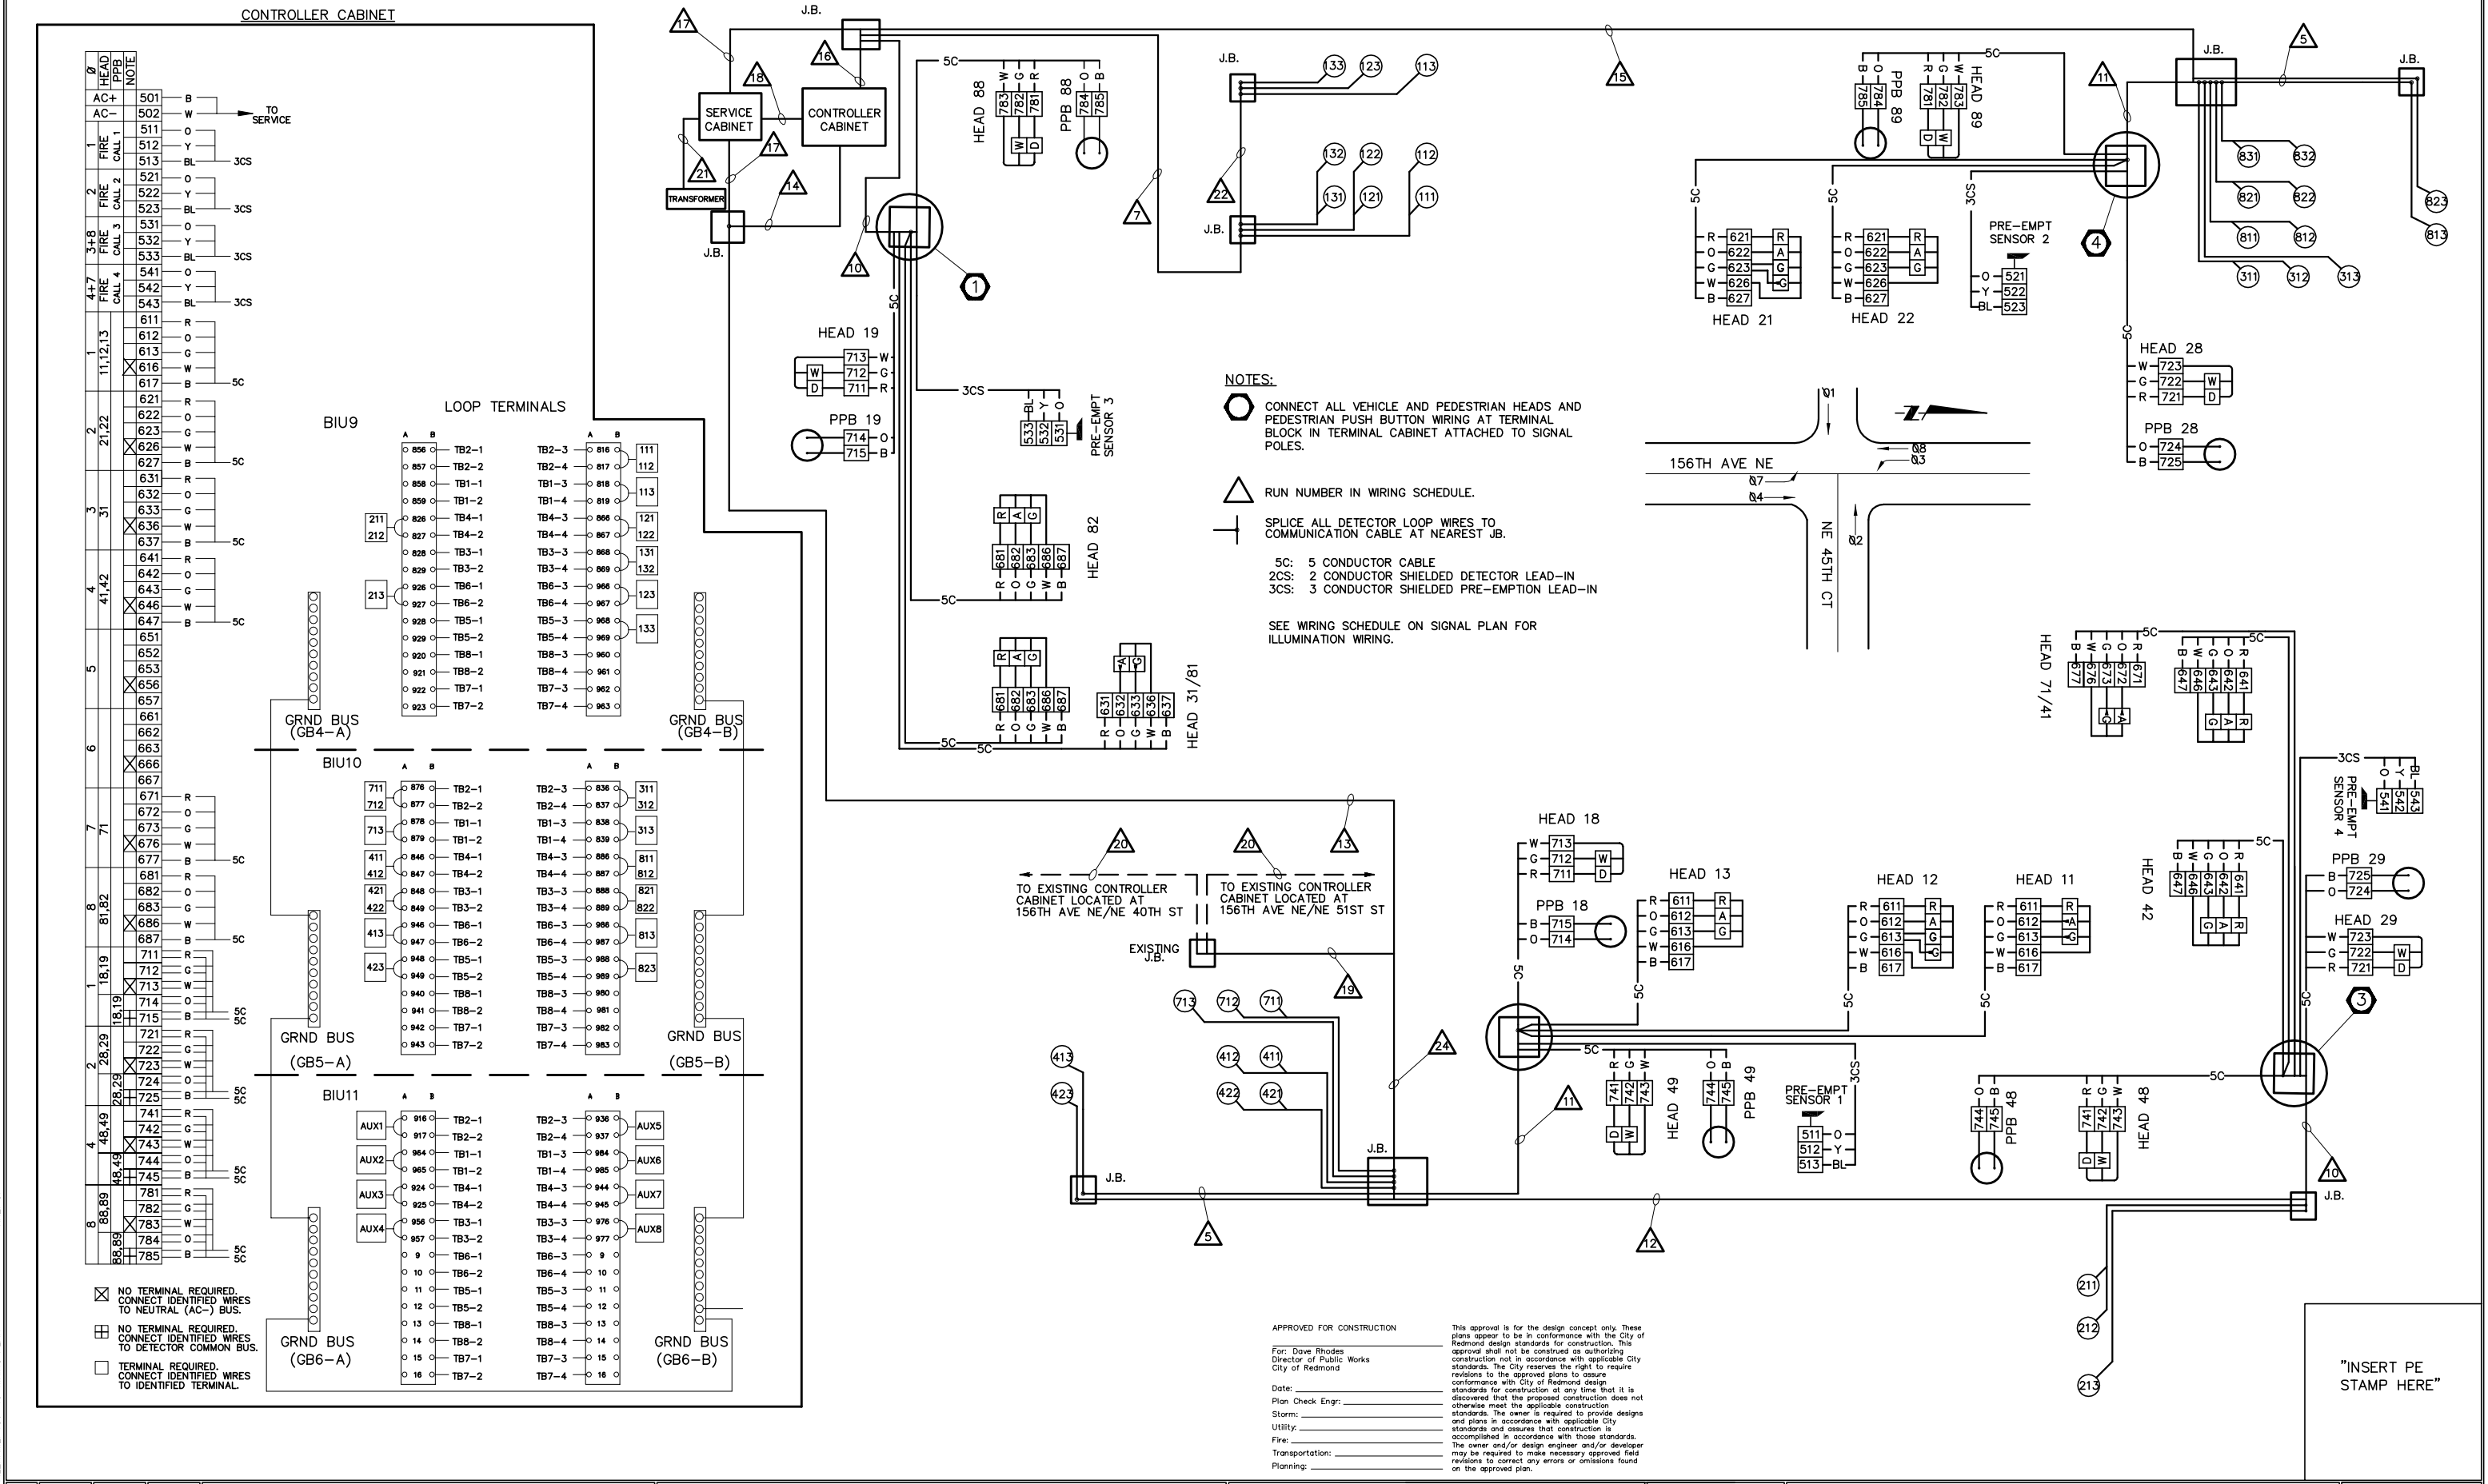

APPROVED FOR CONSTRUCTION

For: Dave Rhodes
Director of Public Works
City of Redmond

Date:
Plan Check Engr:
Storm:
Utility:
Fire:
Transportation:
Planning:

This approval is for the design concept only. These plans appear to be in conformance with the City of Redmond design standards for construction. This approval shall not be construed as authorizing construction not in accordance with applicable City standards. The City reserves the right to require revisions to the approved plans to assure conformance with City of Redmond design standards for construction at any time that it is discovered that the proposed construction does not otherwise meet the applicable construction standards. The owner is required to provide designs and plans in accordance with applicable City standards and assures that construction is accomplished in accordance with those standards. The owner and/or design engineer and/or developer may be required to make necessary approved field revisions to correct any errors or omissions found on the approved plan.

"INSERT PE STAMP HERE"

IMAGES:
XREFS:

DATE: 10/02/02 FILENAME: 156-45 WIRING PLAN

NO.	DATE	BY	CKD.	REVISION

CITY OF REDMOND
15670 N.E. 85TH STREET
REDMOND, WASHINGTON 98052
PH. (425) 882-6462

"INSERT ENGINEERING FIRMS NAME HERE"

DESIGNED BY: **
DRAWN BY: BH
CHECKED BY: **
DATE: **

CITY OF REDMOND
156TH AVE NE / NE 45TH CT
WIRING DIAGRAM

PROJECT NO. **_**_**

SHEET 2 OF 3