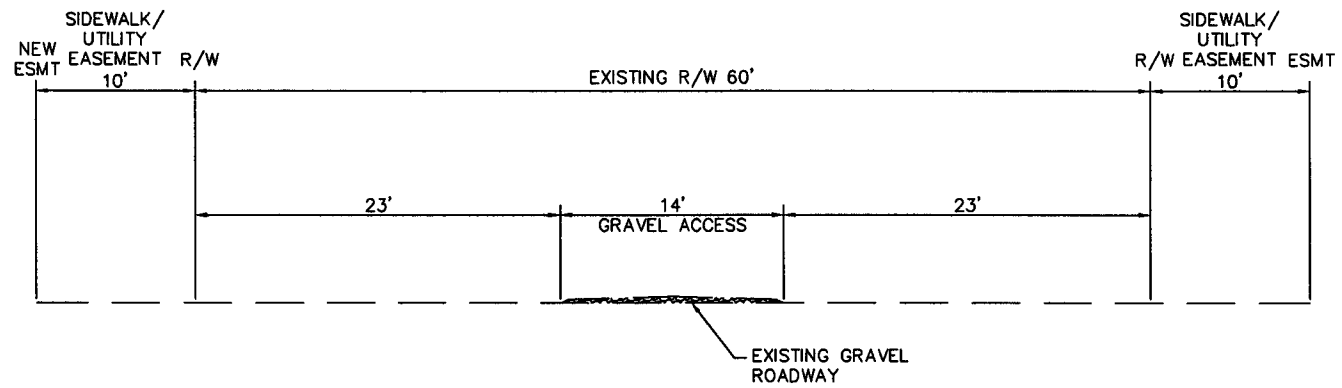


SEGMENT C - EXISTING
N.T.S.

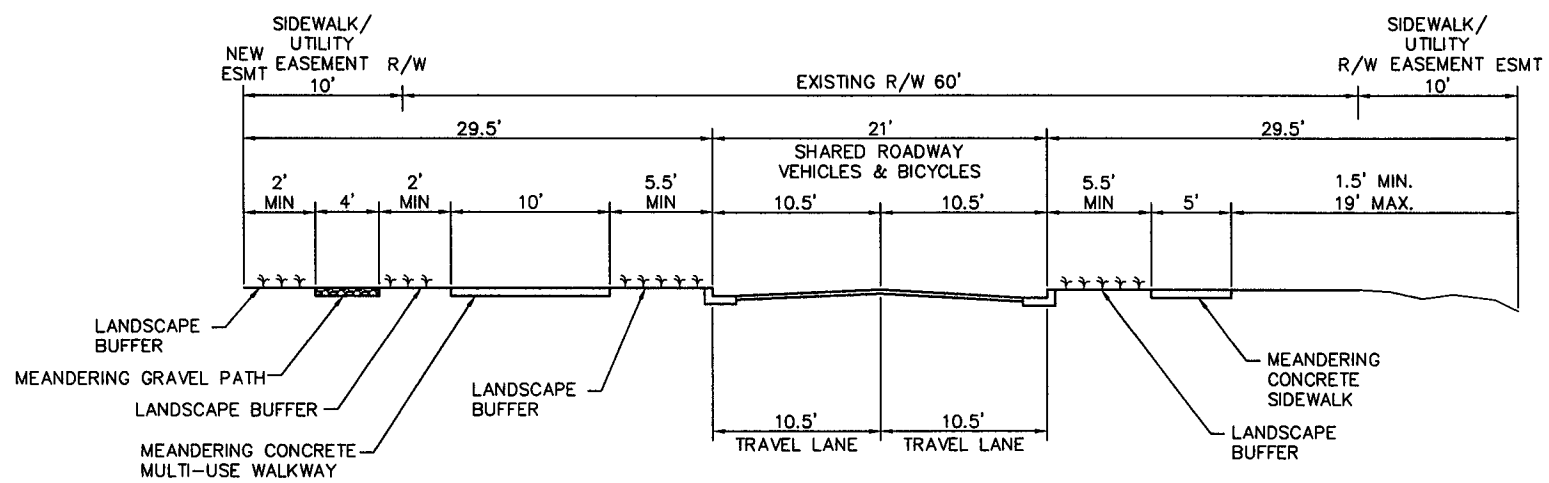


SEGMENT C - ALTERNATIVE 1
N.T.S.

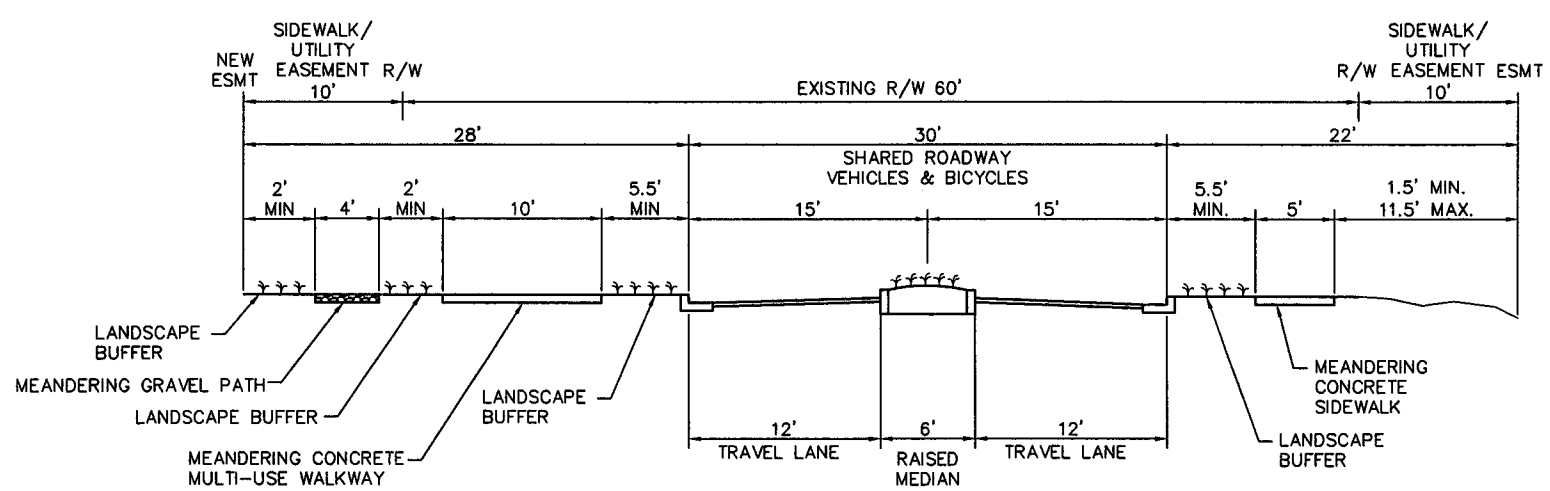


SEGMENT C - ALTERNATIVE 2
N.T.S.

FOR DISCUSSION ONLY

SEGMENT C

172nd AVE NE
NE 122nd ST. TO NE 124th ST.

CONNECTOR STREET

**FOR REVIEW ONLY**
NOT FOR CONSTRUCTION

CROSS SECTIONS - SEGMENT C
172nd AVENUE NE CORRIDOR STUDY
CITY OF REDMOND

DAVID EVANS AND ASSOCIATES INC.
415 - 118th Avenue SE
Bellevue Washington 98005-3518
Phone: 425.519.6500

REVISIONS: APPD.

DATE: MAY, 2006
DESIGN: KAHA
DRAWN: GMW/OXA
CHECKED: WRG
REVISION NUMBER:

SCALE: NOT TO SCALE

PROJECT NUMBER:
RMDX0000-0042

DRAWING FILE:
TTXS003RMDX0042.dwg

SHEET NO.
3
OF 27

Gmw 05/02/06 6:00pm - P:\V\RMDX0000042\04000AD\DWG\Sheets\TTXS003RMDX0042.dwg

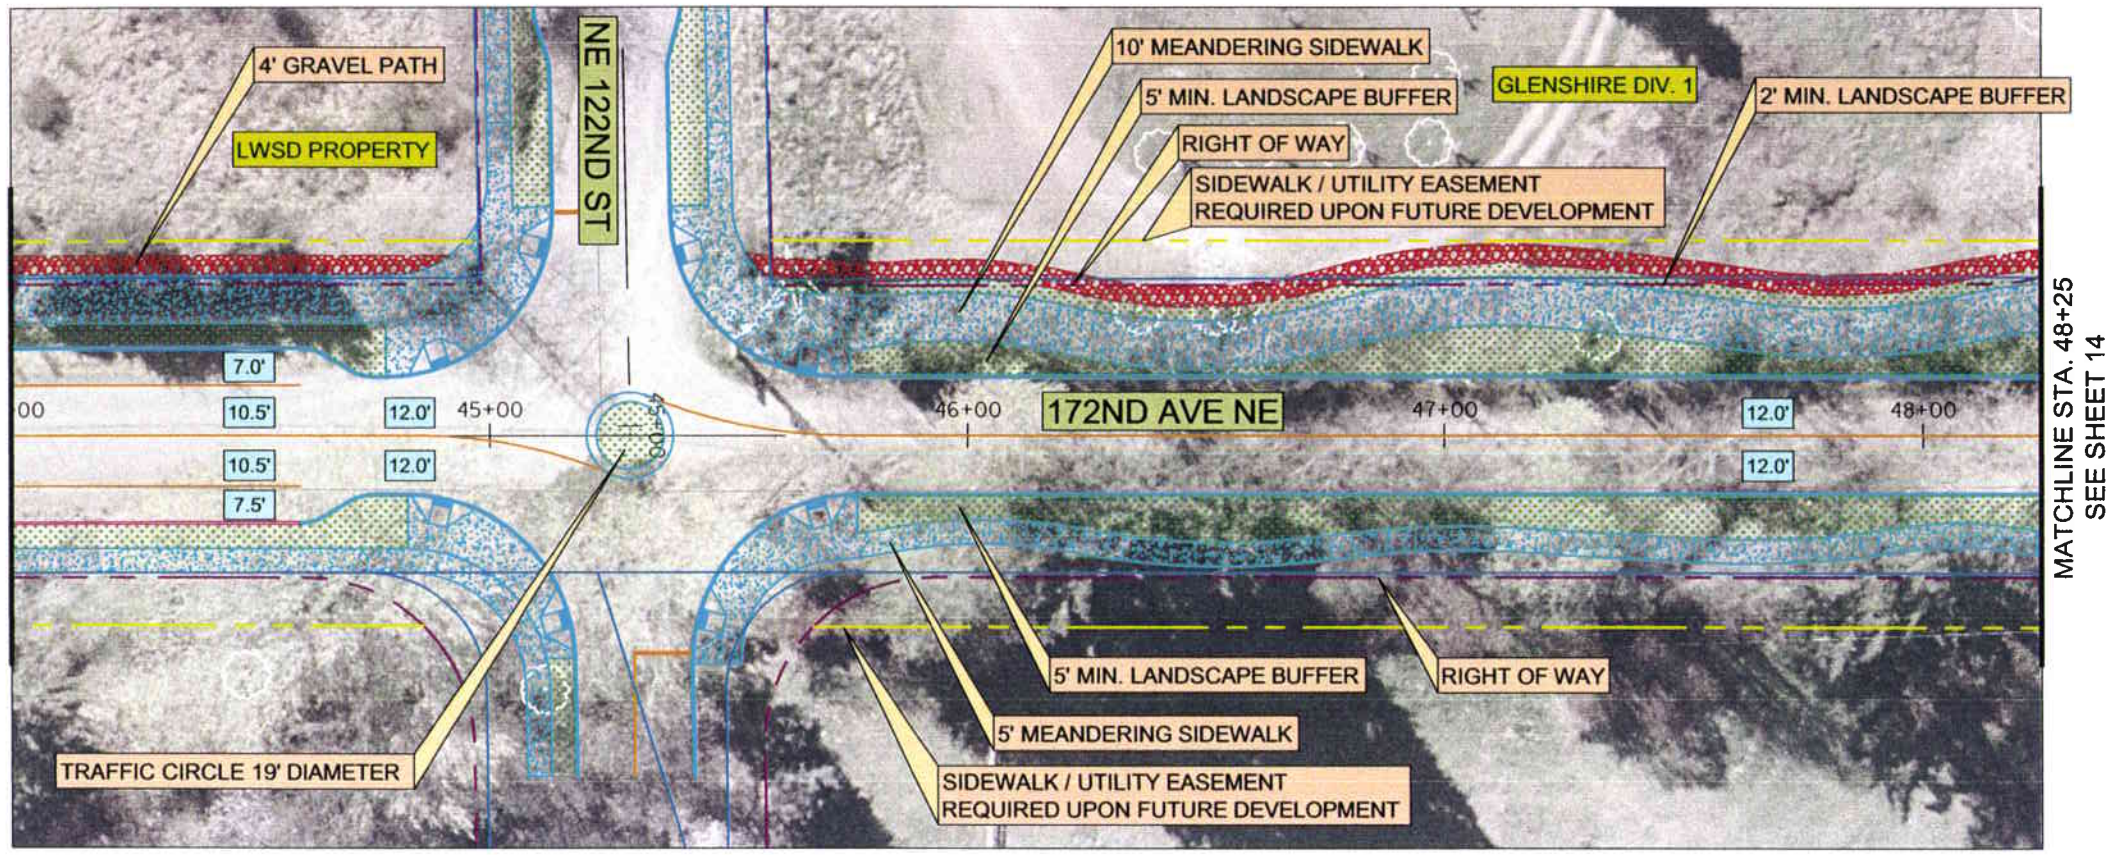


ALTERNATIVE 1

SEGMENT B — SEGMENT C

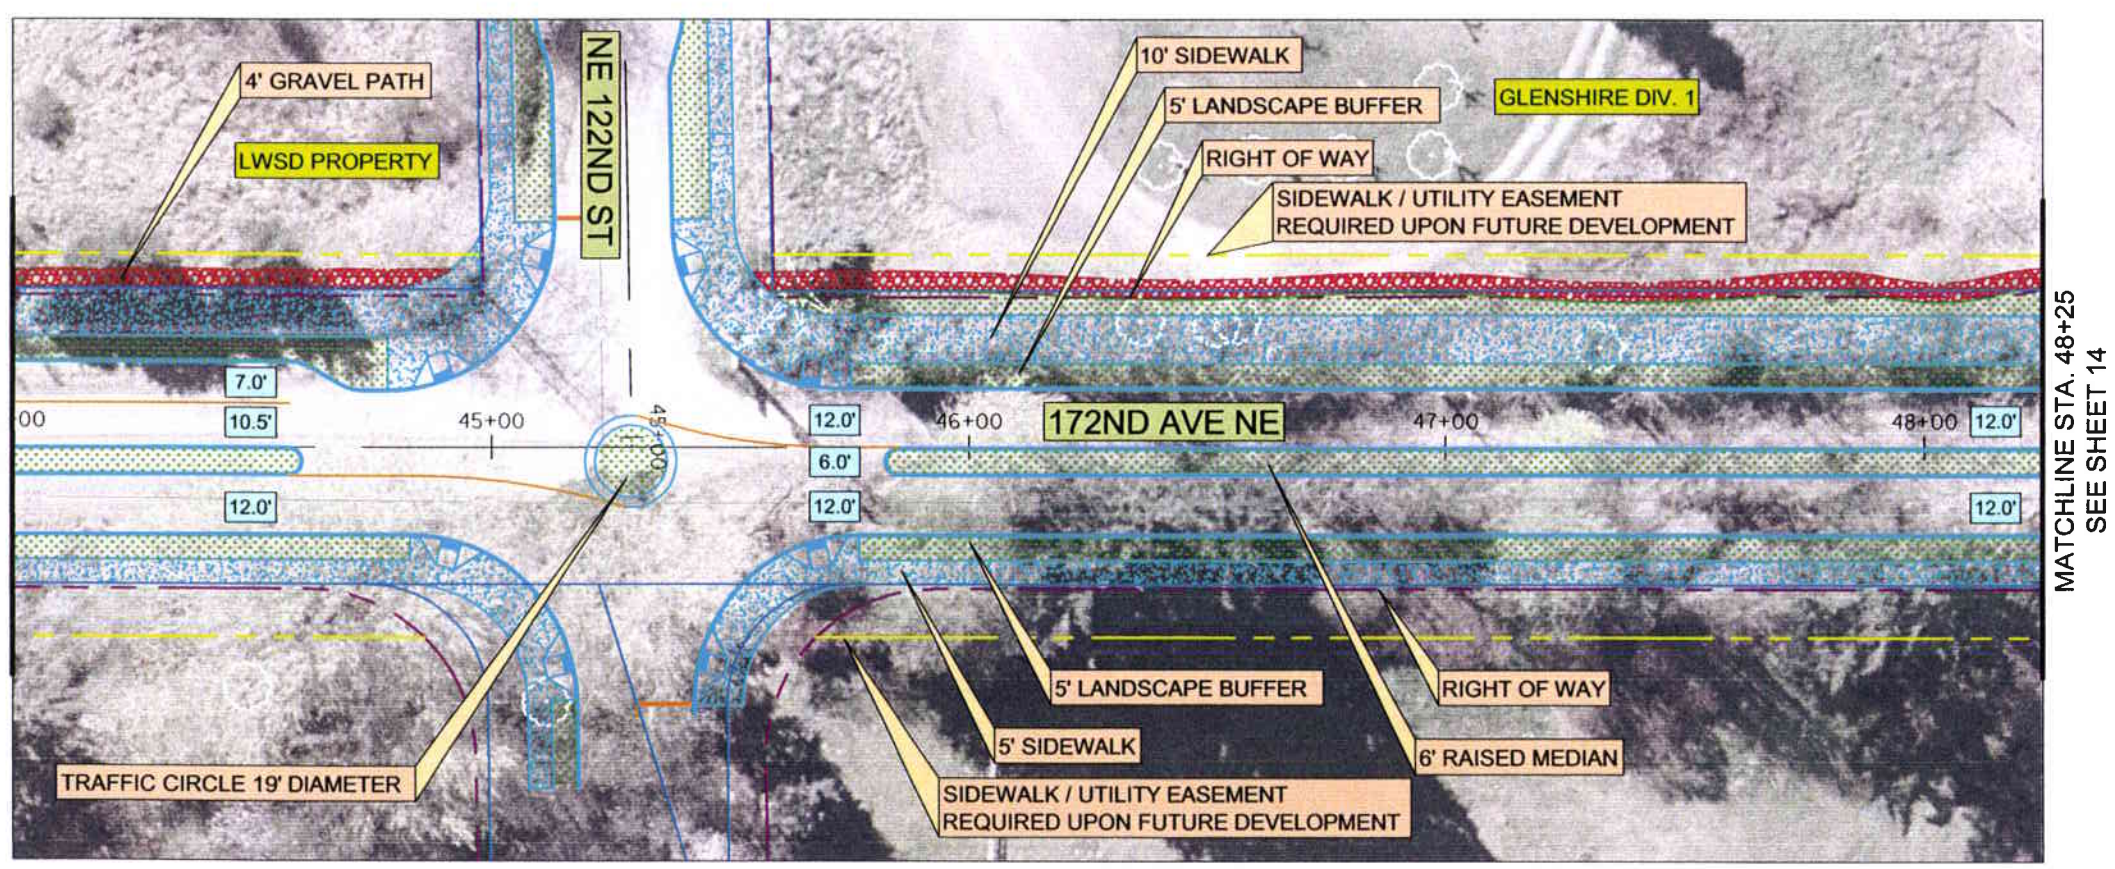


ALTERNATIVE 2

FOR DISCUSSION ONLY

## LEGEND

- PROPOSED SIDEWALK
- PROPOSED BUFFER
- PROPOSED GRAVEL PATH
- PROPOSED CURB
- PROPOSED STRIPING
- EXISTING FEATURES
- EXISTING SANITARY SEWER
- EXISTING STORM DRAIN
- EXISTING WATERLINE
- EXISTING PARCEL BOUNDARY
- EXISTING RIGHT-OF-WAY
- SIDEWALK/UTILITY EASEMENT

0 10 20 40

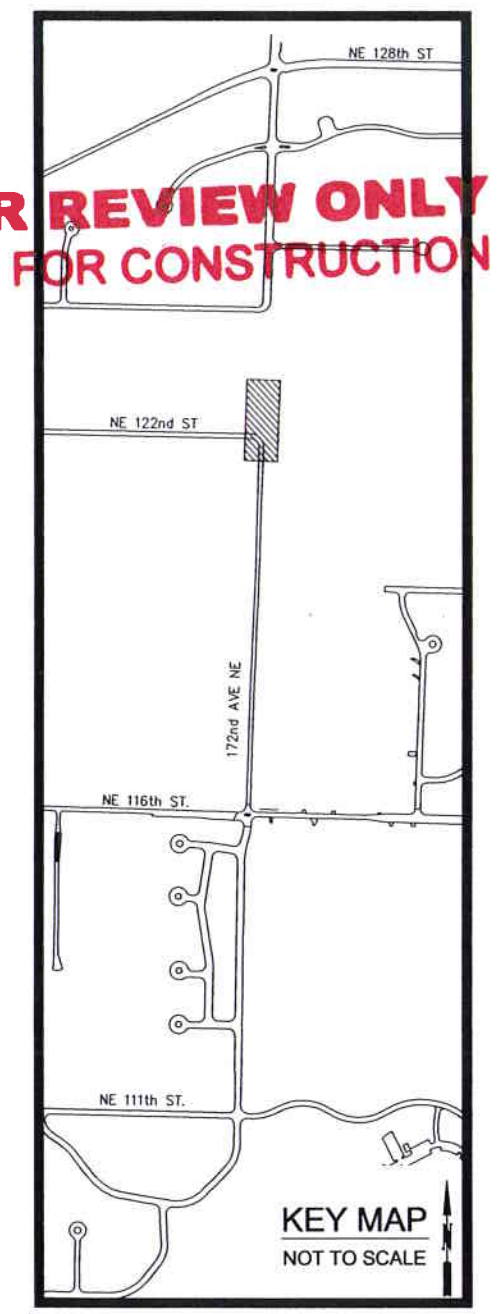


FOR REVIEW ONLY
NOT FOR CONSTRUCTION

DESIGN CONCEPT
# 172nd AVENUE NE CORRIDOR STUDY
CITY OF REDMOND

DAVID EVANS AND ASSOCIATES INC.
415 - 118th Avenue SE
Bellevue Washington 98005-3518
Phone: 425.519.6500

REVISIONS: APPD

DATE: MAY, 2006
DESIGN: KAHA
DRAWN: GMW/OXA
CHECKED: WRG
REVISION NUMBER:

SCALE: 1" = 20'

PROJECT NUMBER: RMDX0000-0042

DRAWING FILE:

SHEET NO. 13 OF 27

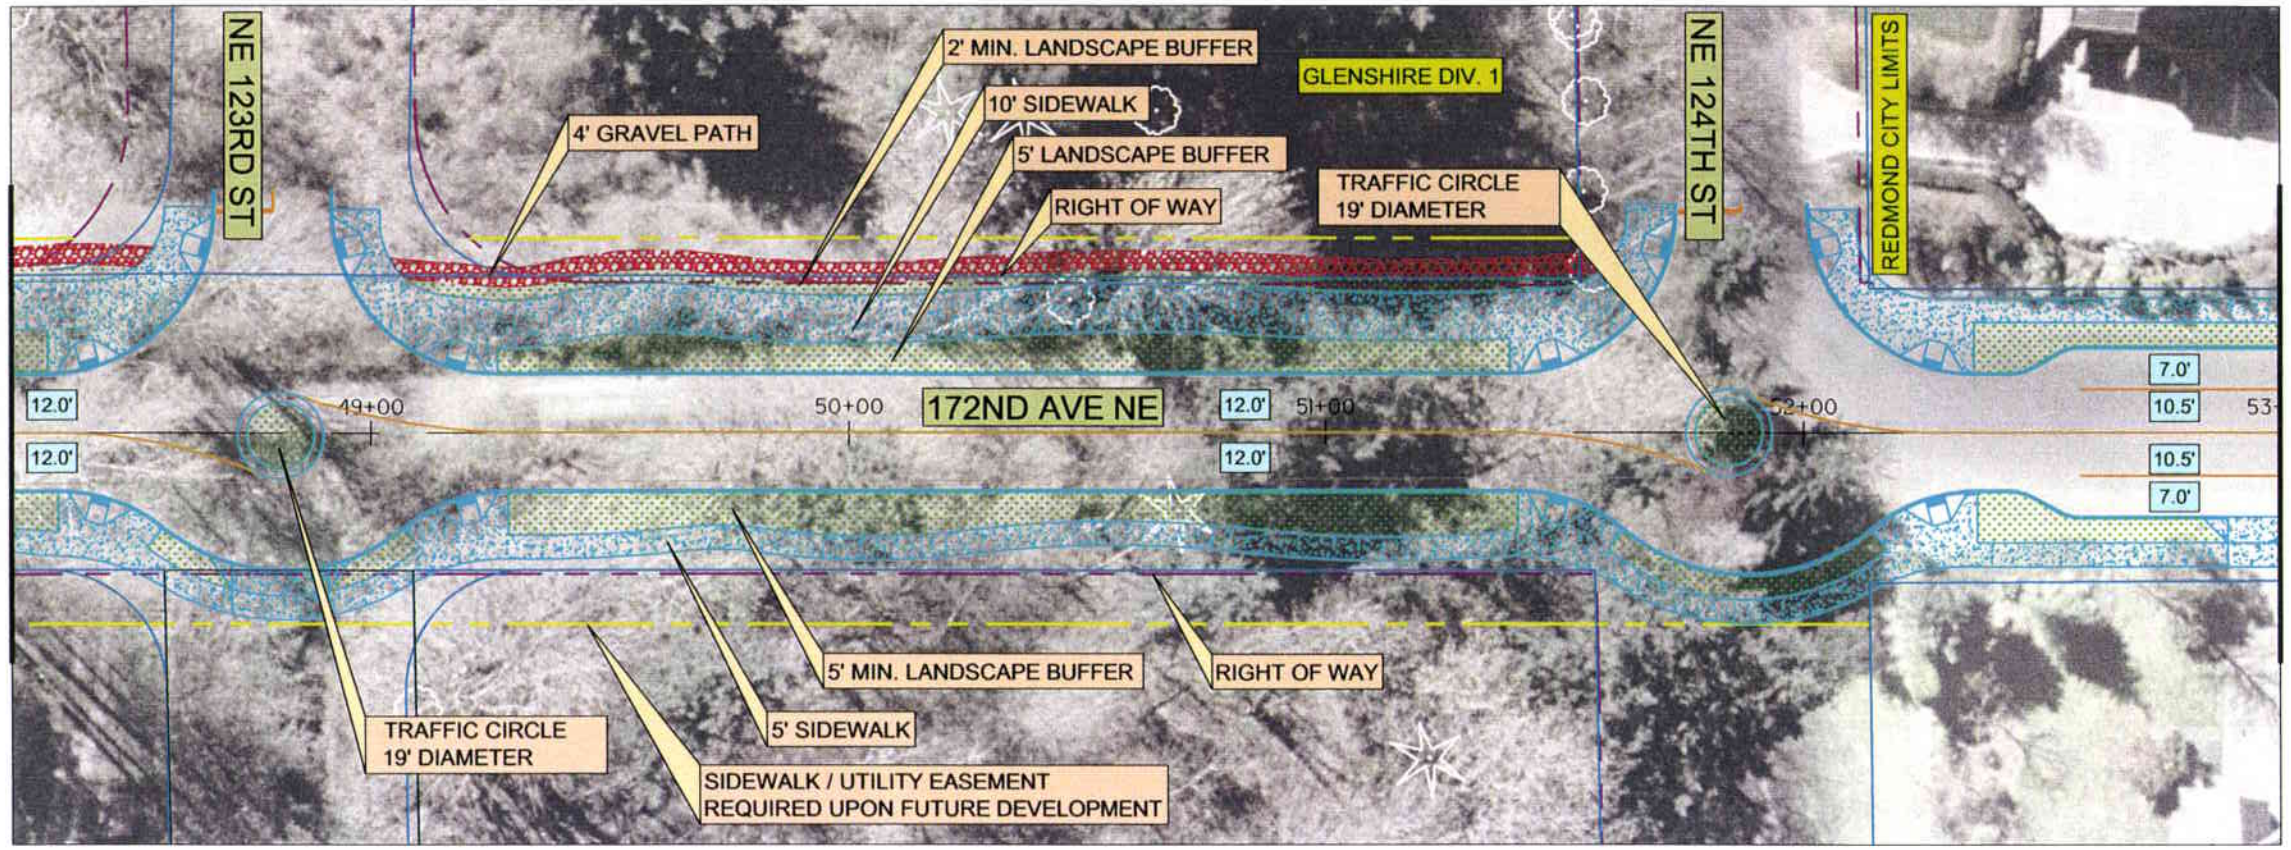


ALTERNATIVE 1

SEGMENT C — SEGMENT D

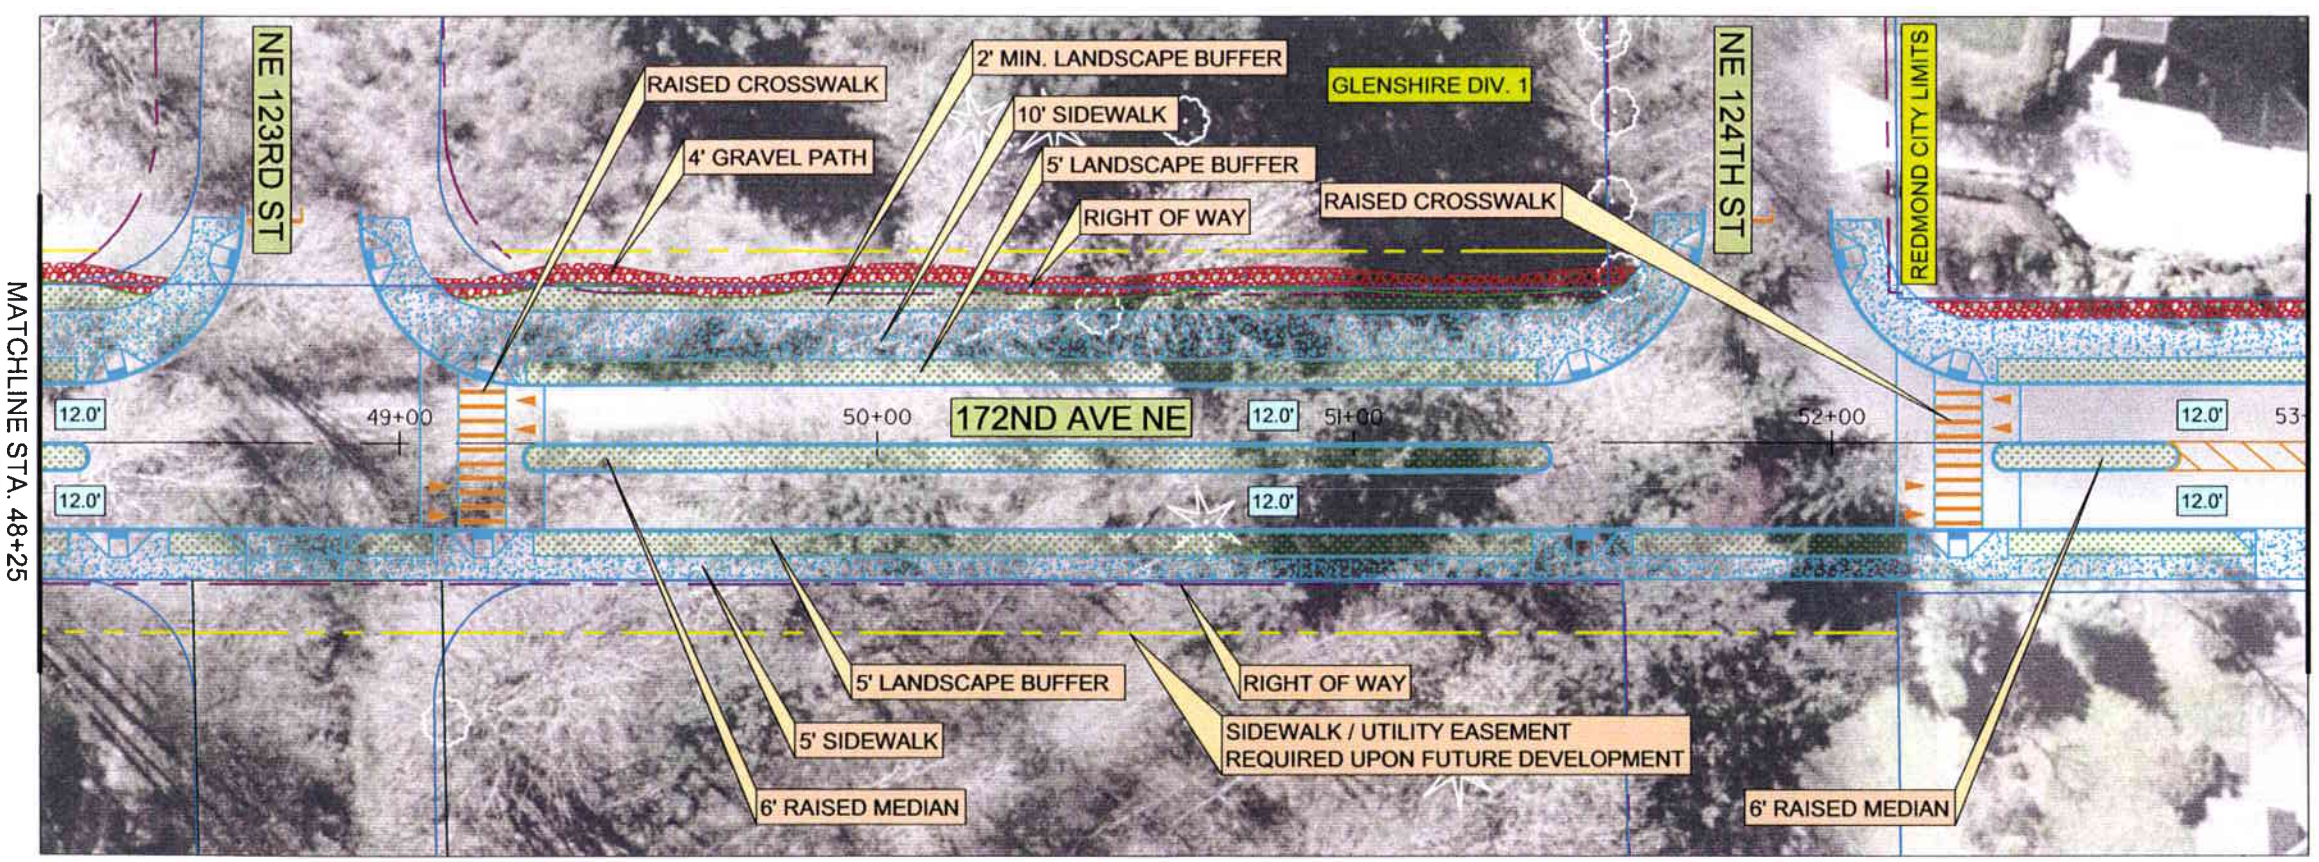


ALTERNATIVE 2

FOR DISCUSSION ONLY

## LEGEND

- PROPOSED SIDEWALK
- PROPOSED BUFFER
- PROPOSED GRAVEL PATH
- PROPOSED CURB
- PROPOSED STRIPING
- EXISTING FEATURES
- EXISTING SANITARY SEWER
- EXISTING STORM DRAIN
- EXISTING WATERLINE
- EXISTING PARCEL BOUNDARY
- EXISTING RIGHT-OF-WAY
- SIDEWALK/UTILITY EASEMENT

0 10 20 40

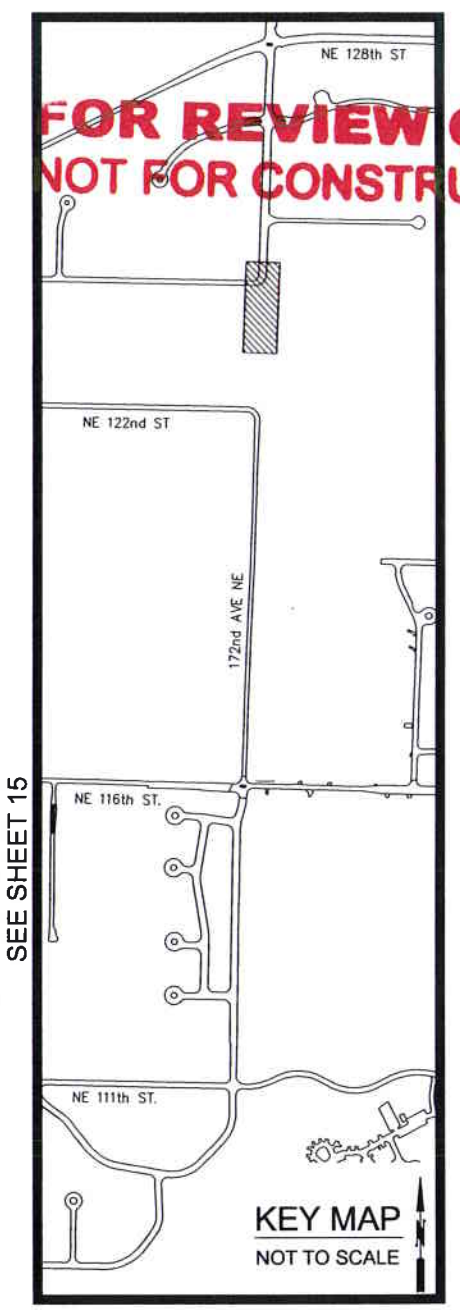


FOR REVIEW ONLY
NOT FOR CONSTRUCTION

DESIGN CONCEPT
# 172nd AVENUE NE CORRIDOR STUDY
CITY OF REDMOND

DAVID EVANS AND ASSOCIATES INC.
415 - 118th Avenue SE
Bellevue Washington 98005-3518
Phone: 425.519.6500

REVISIONS: APPD.

DATE: MAY, 2006
DESIGN: KAHA
DRAWN: GMW/OXA
CHECKED: WRG
REVISION NUMBER:

SCALE: 1" = 20'

PROJECT NUMBER: RMDX0000-0042

DRAWING FILE: TTRD014RMDX0042.dwg

SHEET NO. 14 OF 27

Gmw 05/02/06 6:30pm – P:\RMDX0000000042\04000AD\DWG\Sheets\TTRD014RMDX0042.dwg