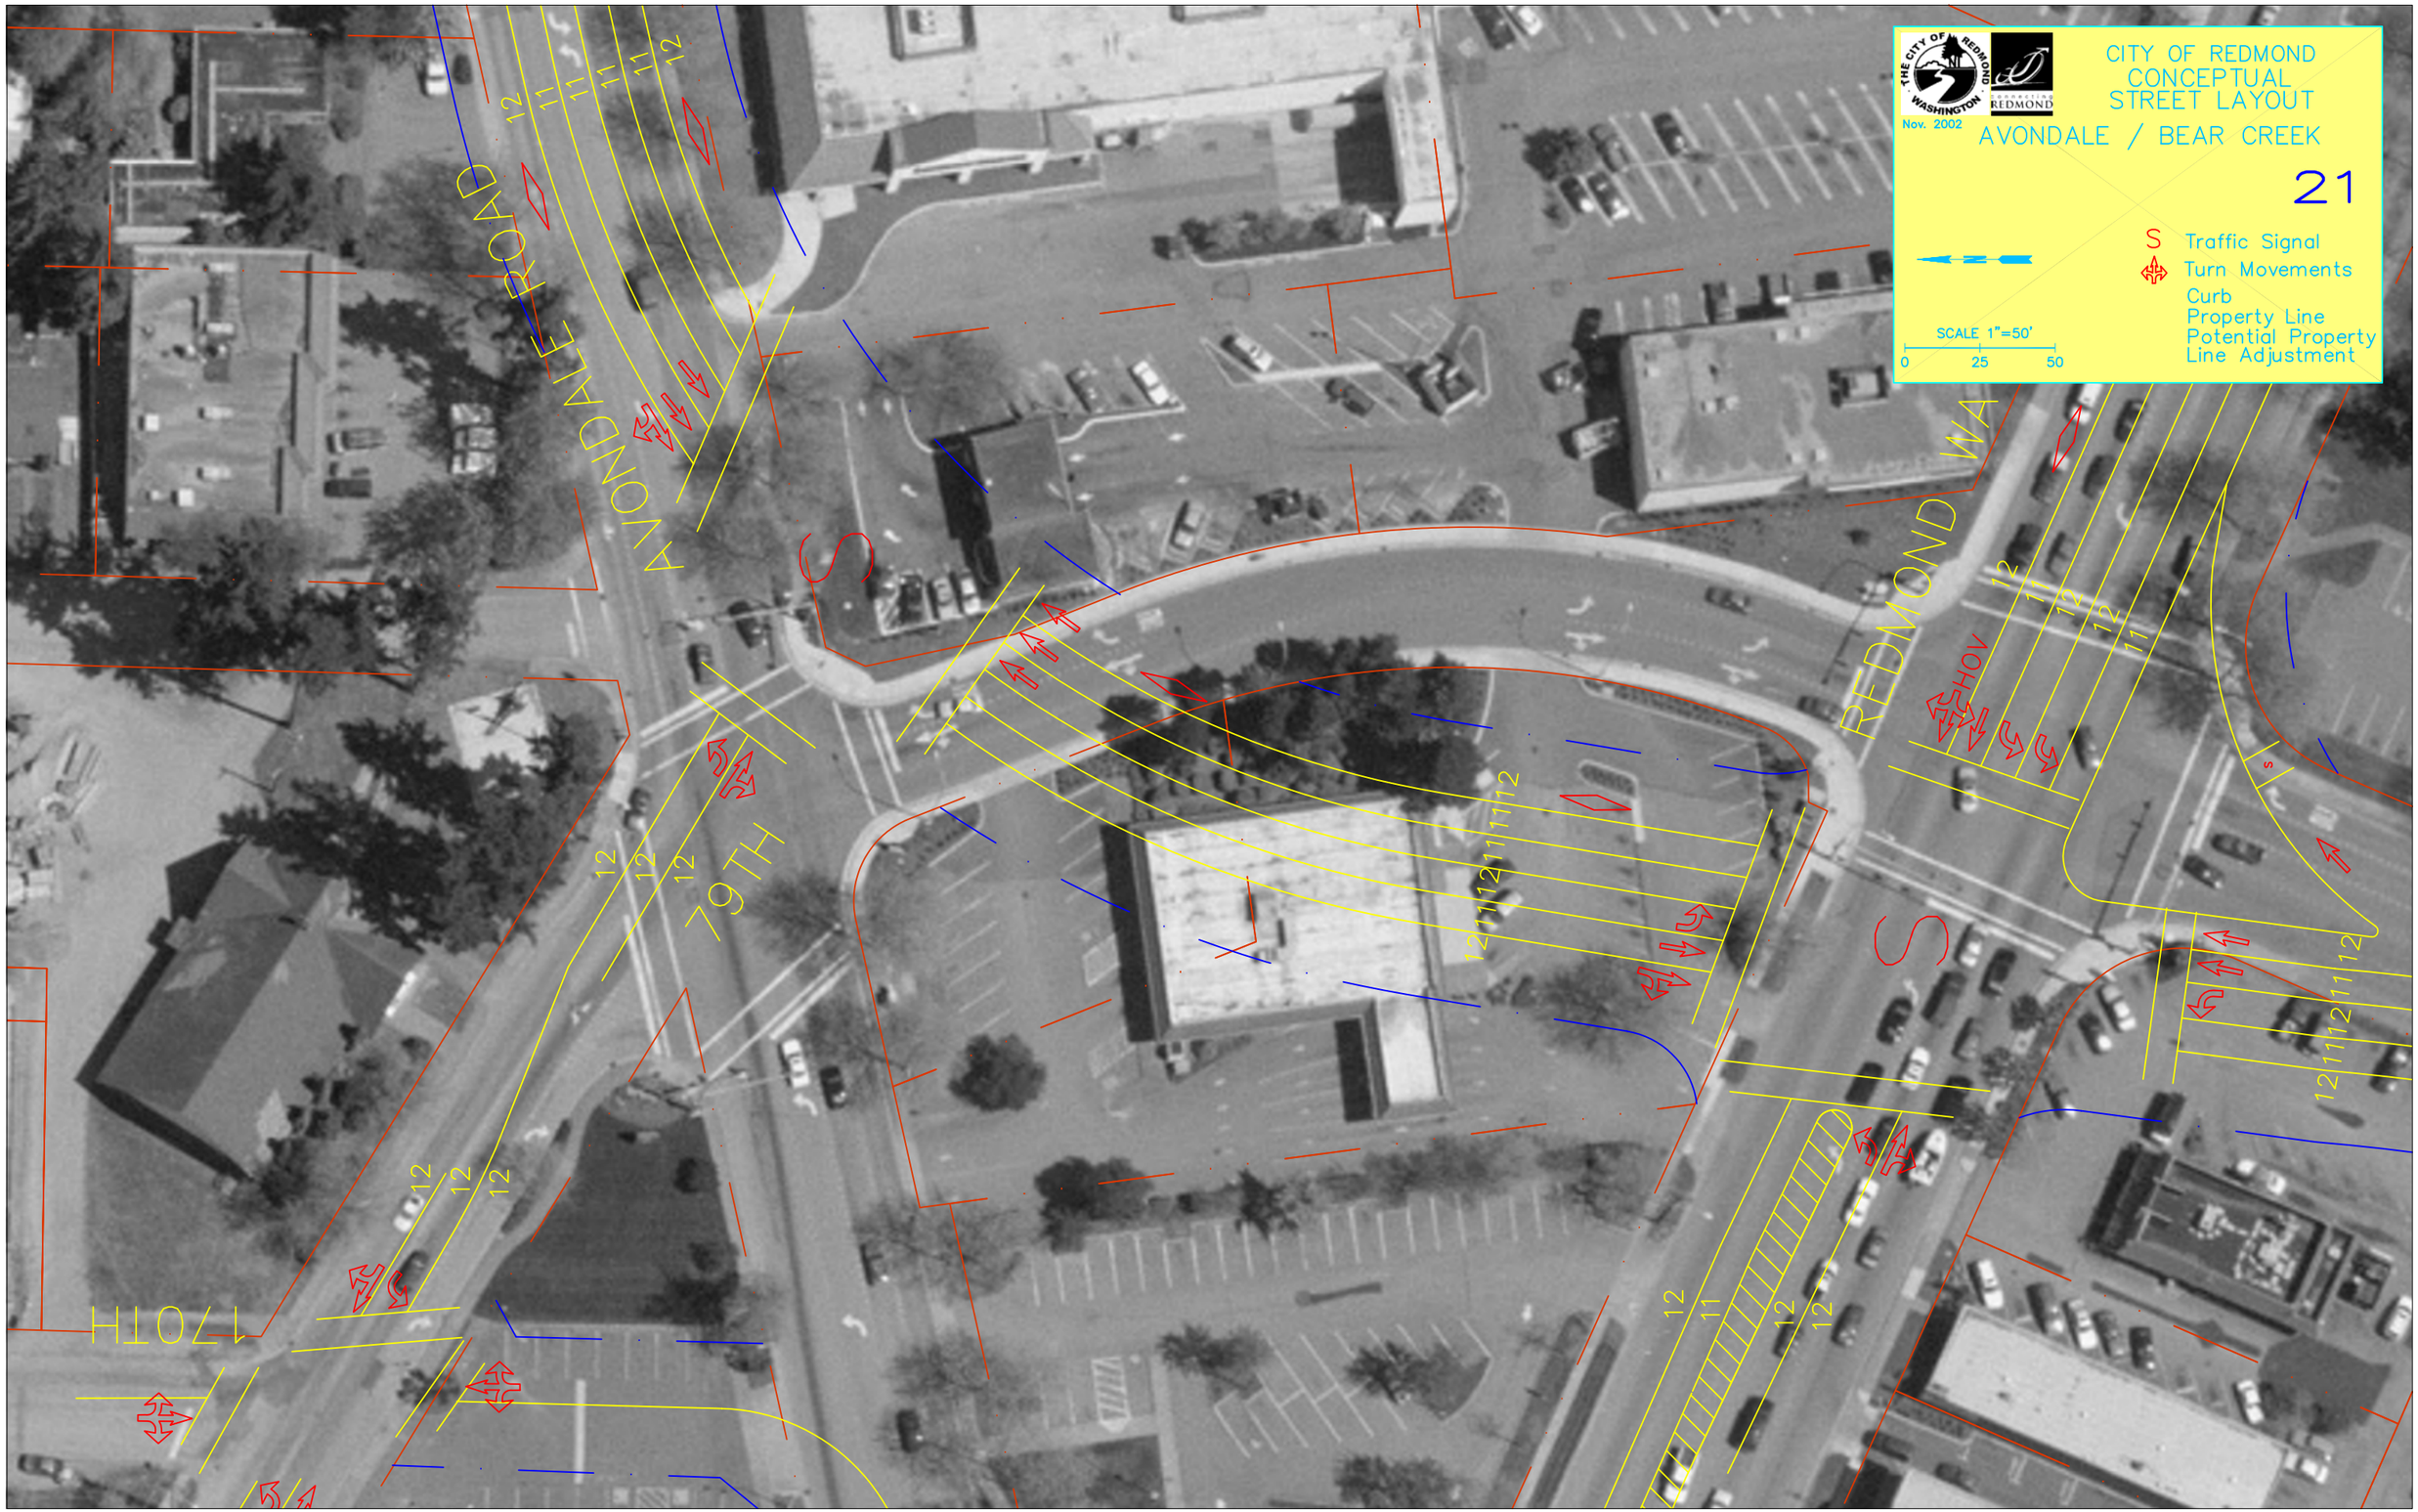
CITY OF REDMOND
CONCEPTUAL
STREET LAYOUT
Nov. 2002
AVONDALE / BEAR CREEK
21
S Traffic Signal
Turn Movements
Curb
Property Line
Potential Property
Line Adjustment
SCALE 1"=50'
0 25 50
AVONDALE ROAD
79TH
170TH
REDMOND WA
HOV