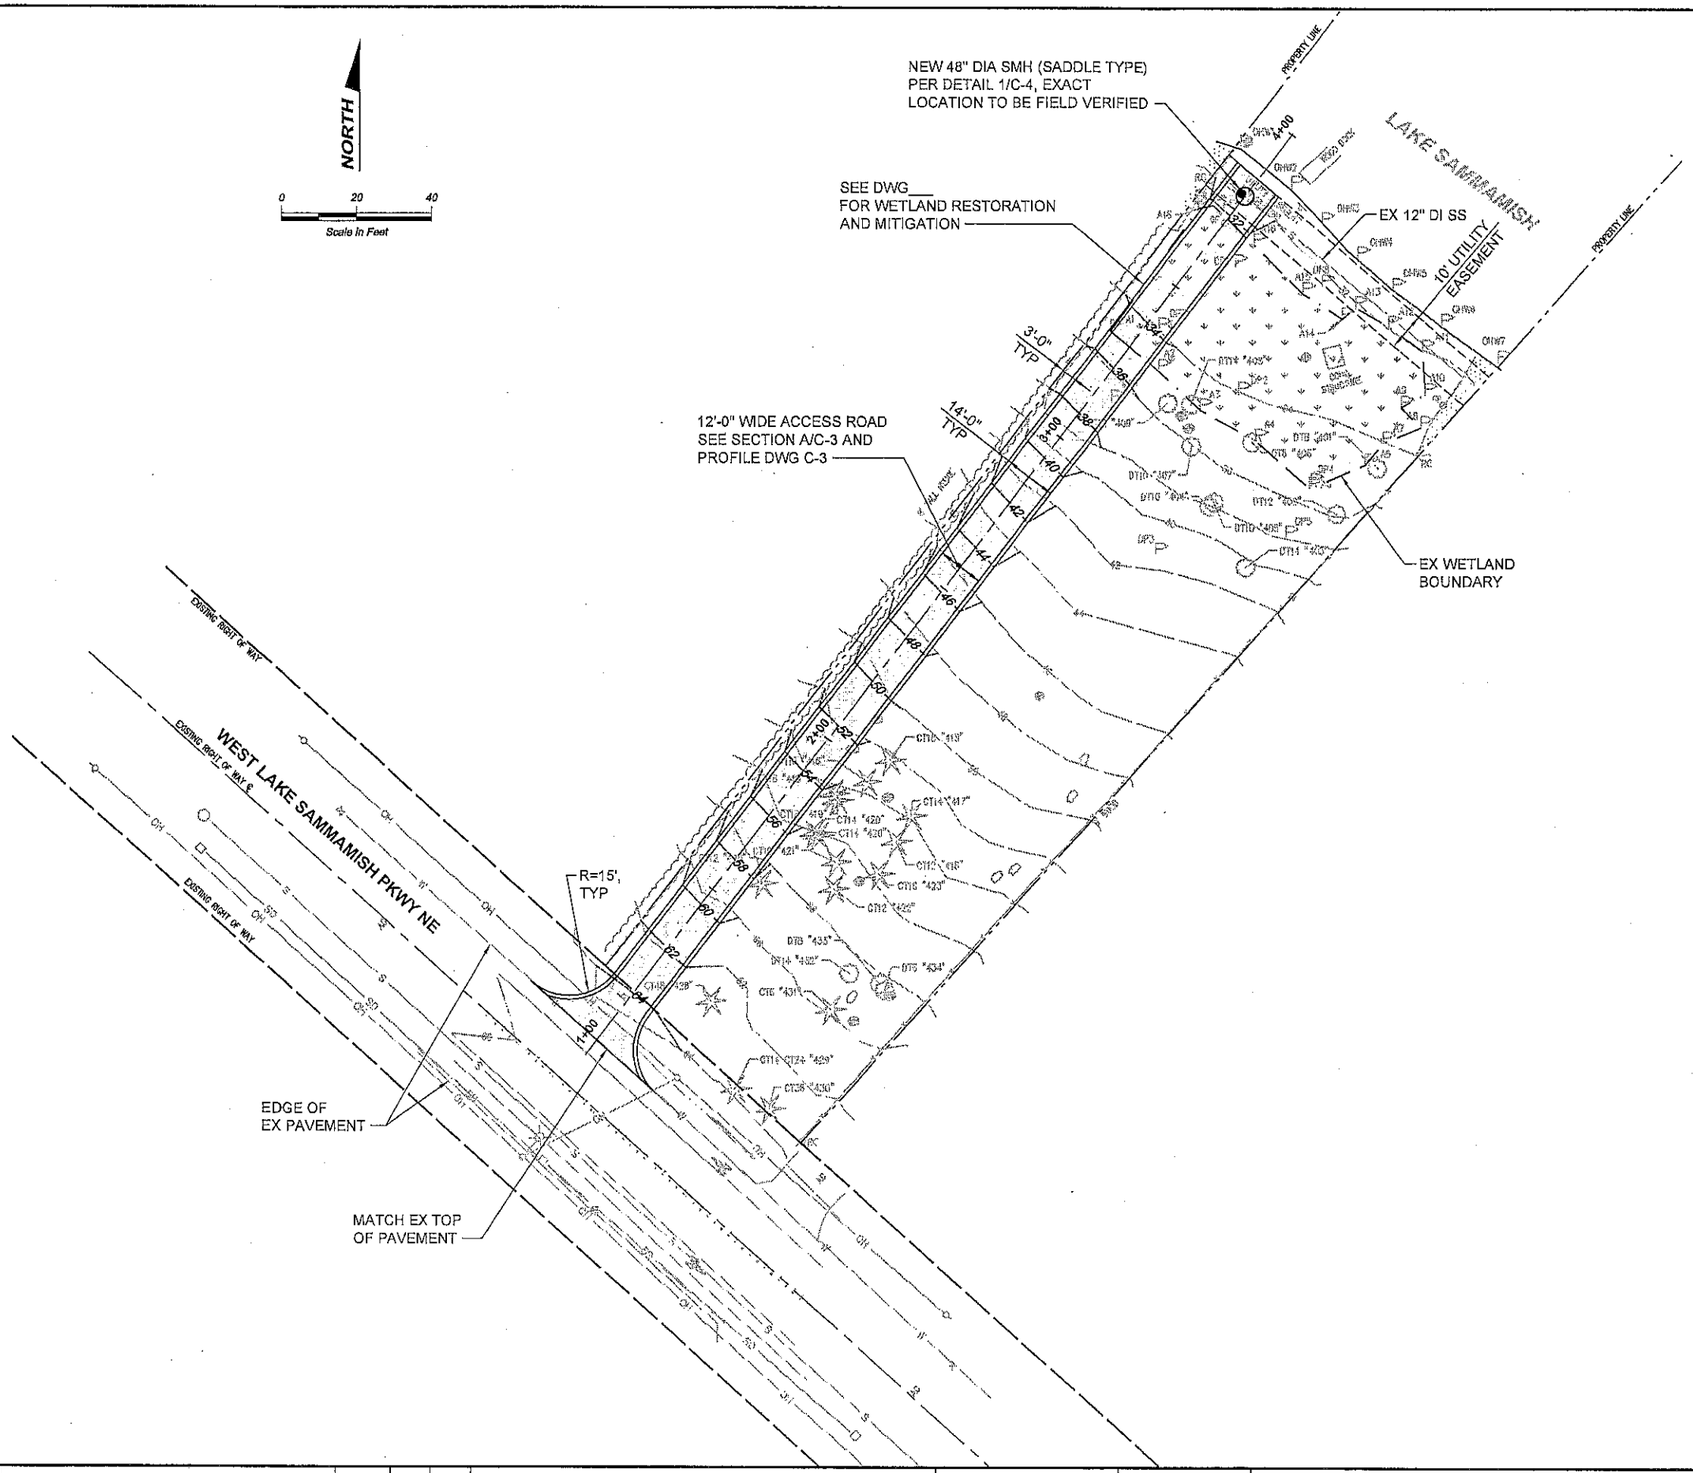

NOTES:

1. RESTORE ALL DISTURBED AREAS TO PRE-CONSTRUCTION CONDITION AS APPROVED BY THE ENGINEER.

Call 48 Hours Before You Dig
1-800-424-5555
UNDERGROUND SERVICE

Preliminary
50% Review Set
Not For Construction
06-2014

XX-XXXX

No.	Revision	Date	By	App'd

BHC CONSULTANTS

BHC Consultants, LLC
1601 Fifth Avenue, Suite 500
Seattle, Washington 98101
206.505.3400
206.505.3406 (fax)
www.bhcconsultants.com

Designed:	T. Whitehouse, P.E.
Drawn:	A. Cariaso
Checked:	T. Fisher, P.E.
Approved:	

Scale: 1" = 20'
One Inch at Full Scale
If Not One Inch Scale Accordingly

City of Redmond Public Works
15670 NE 85th Street
Redmond, Washington 98073
(425) 556-2884

WEST LAKE SAMMAMISH PKWY NE - SEWER MANHOLE NO. 2

SITE PLAN

Drawing:	C-2
Sheet:	of XX
File:	P14-10338_C-2
Date:	May 2014

S:\CAD\REDMOND\14-10338 WLS MH 2 DESIGN\DWGS\P14-10338_C-2.DWG (RJS)
XREFS: X14-10338_Topo, X14-10338_Align-Ex_Prod, X14-10338_Prelim, X14-10338_TB
FILE NAME (LOADED BY)
PLOT DATE & TIME
APR 08, 2014 11:13:17

COPYRIGHT © 2014 BHC CONSULTANTS, LLC. ALL RIGHTS RESERVED