VINTAGE RACING MOTORS

BUILDING ADDITION

REDMOND, WA

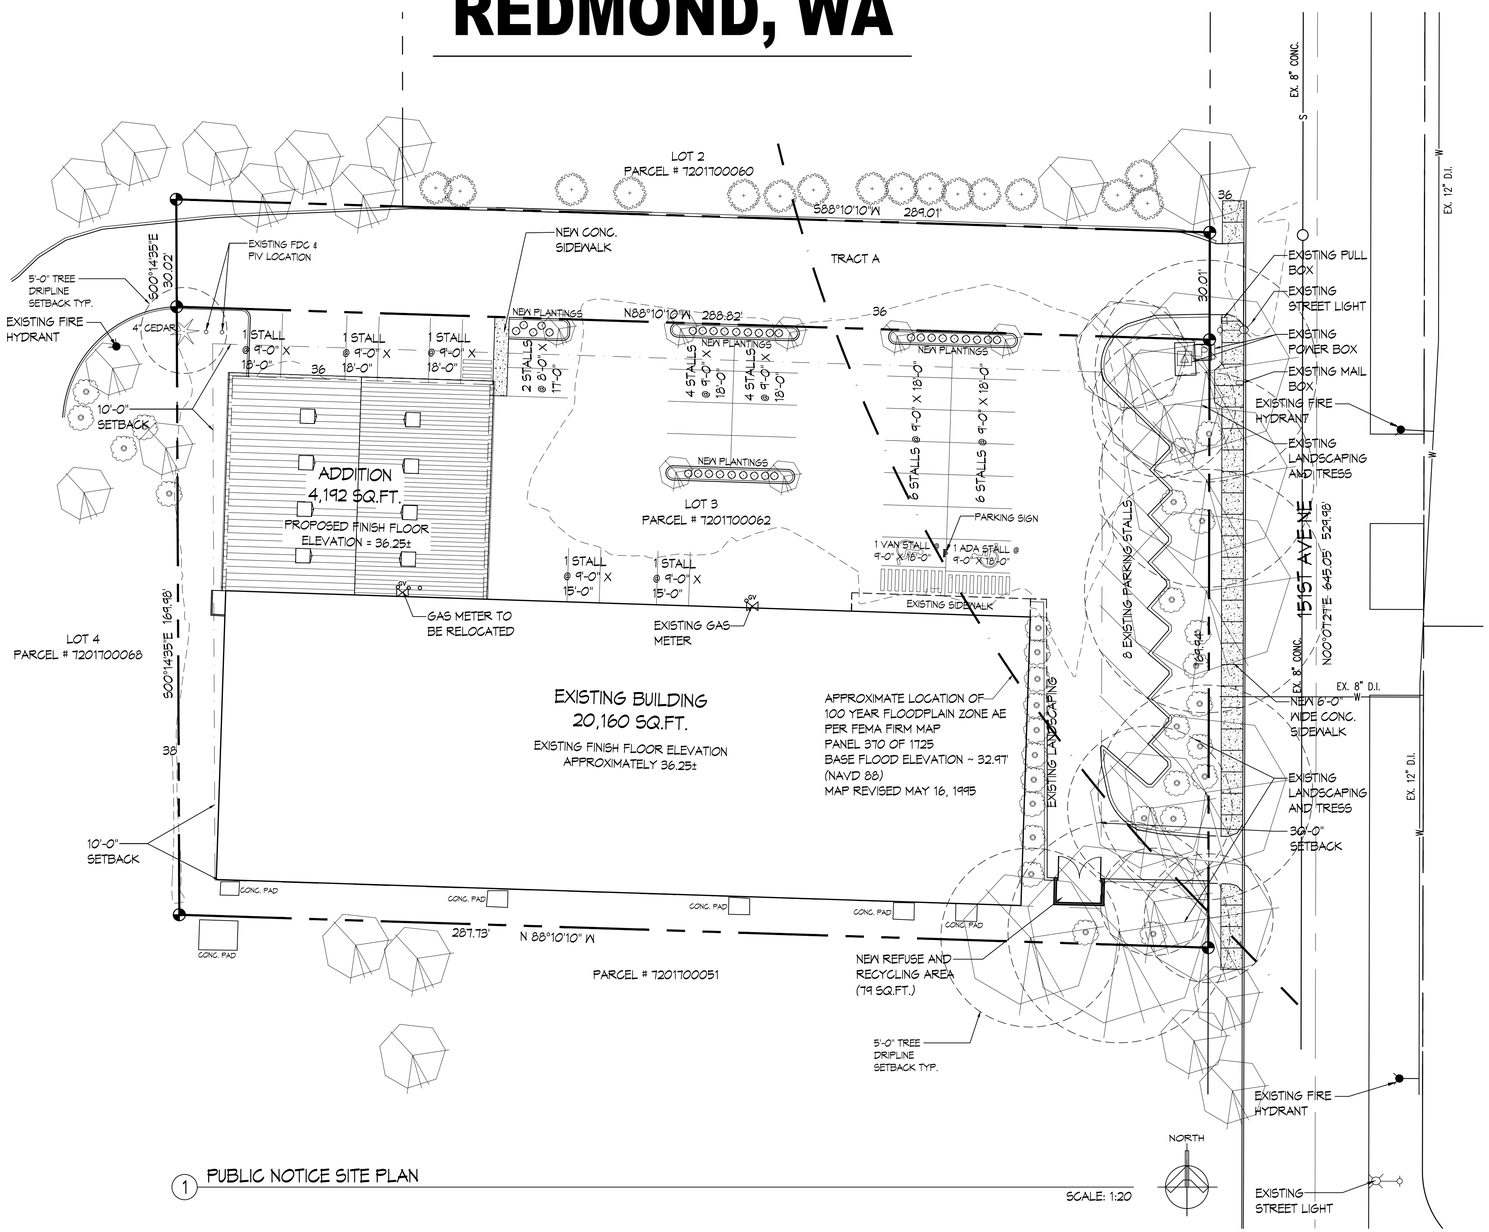

1 PUBLIC NOTICE SITE PLAN

SCALE: 1:20

GRAPHIC SCALE
0 10 30 60
(IN FEET)
1 INCH = 20 FT

NORTH

M·B·A architects
ARCHITECTURE AND PLANNING
806 NORTH 2ND STREET
TACOMA, WA 98403
P: 253.752.9409
F: 253.752.0938

5135 REGISTERED ARCHITECT
MICHAEL S. BENJAMIN
STATE OF WASHINGTON

These plans are copyrighted in accordance with federal statutes. Reproduction by any method of all, part or variations thereof without written permission from MBA Architects is expressly prohibited. These drawings and all prints therefrom remain the property of MBA Architects.

VINTAGE RACING MOTORS
BUILDING ADDITION
9255 151ST AVE NE
REDMOND, WA 98052

SITE PLAN
ENTITLEMENT
PREP REVIEW

CONTENTS

PUBLIC NOTICE SITE PLAN

REVISIONS

NO.	DATE	ITEM

PROJECT NO: 14-057
DATE: 17 SEPT. 15
DRAWN BY: JB

SHEET NO:

T1.1