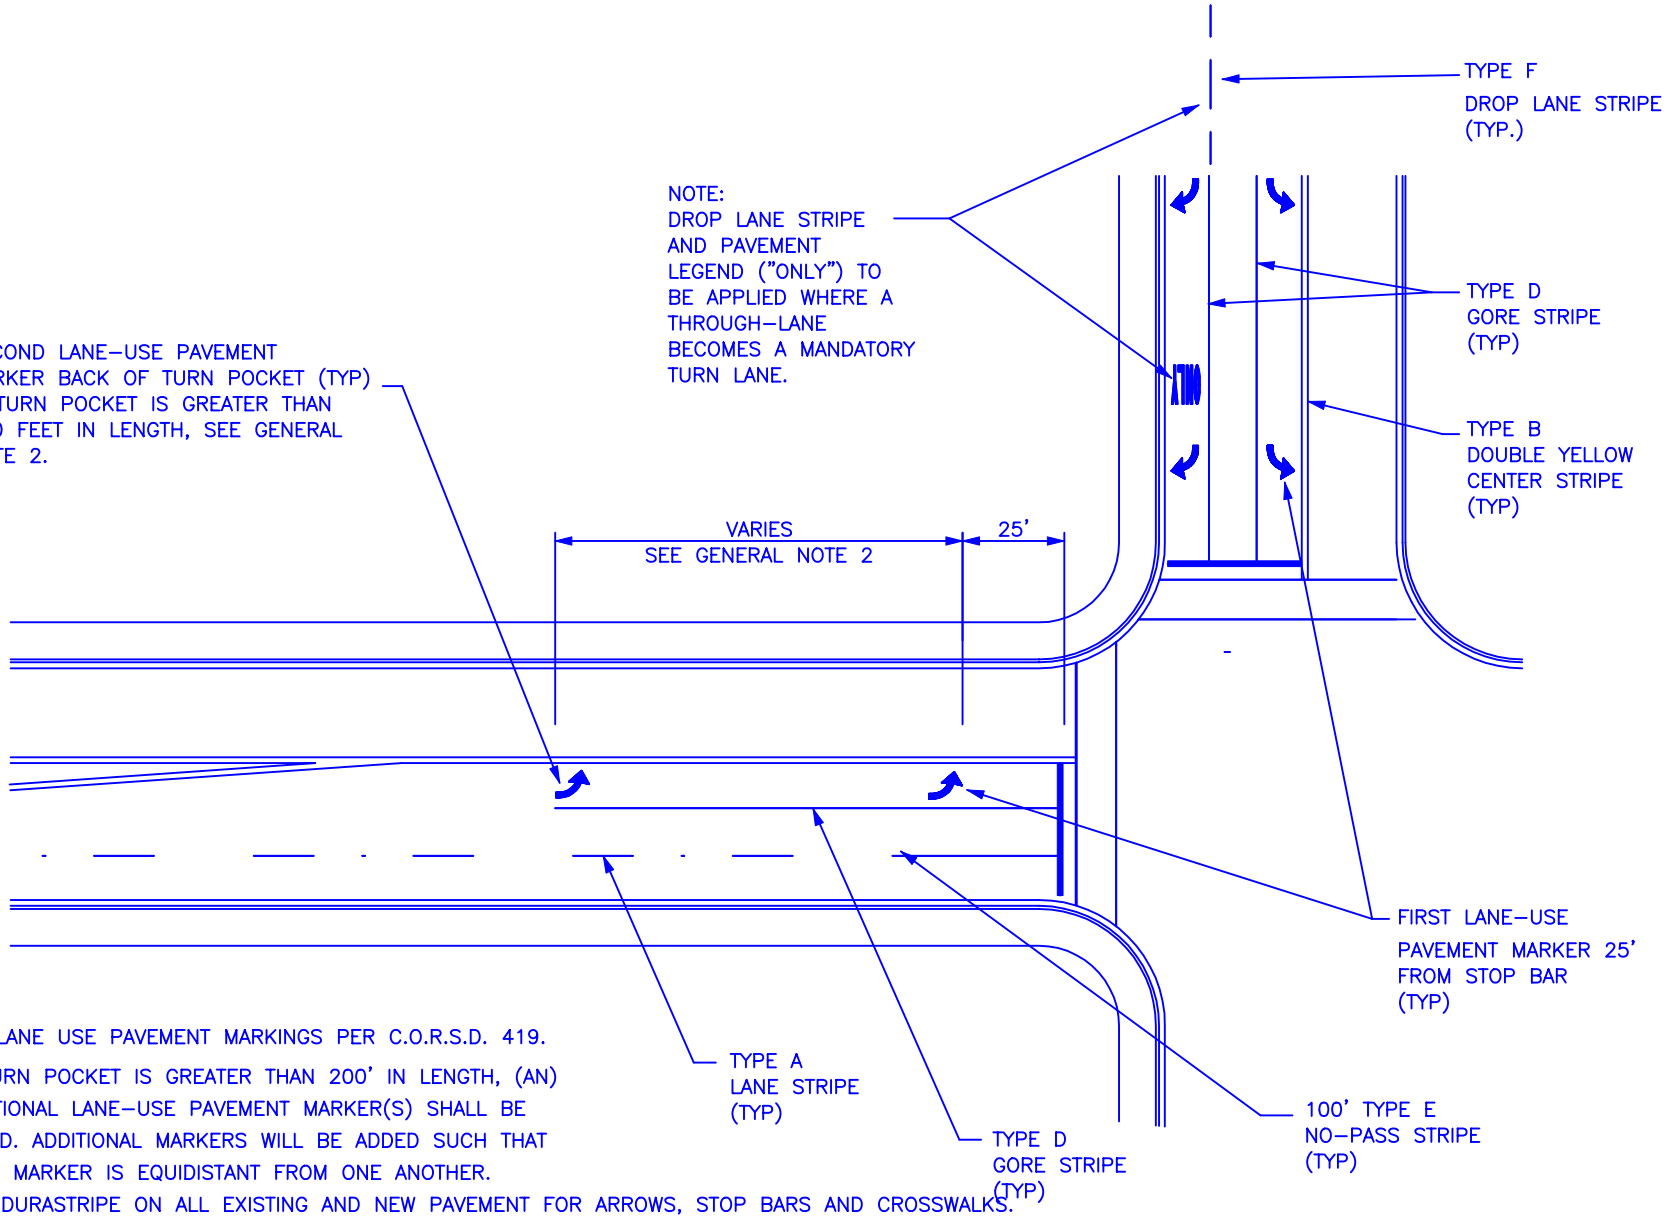

NOTES:

1. ALL LANE USE PAVEMENT MARKINGS PER C.O.R.S.D. 419.
2. IF TURN POCKET IS GREATER THAN 200' IN LENGTH, (AN) ADDITIONAL LANE-USE PAVEMENT MARKER(S) SHALL BE ADDED. ADDITIONAL MARKERS WILL BE ADDED SUCH THAT EACH MARKER IS EQUIDISTANT FROM ONE ANOTHER.
3. USE DURASTRIPE ON ALL EXISTING AND NEW PAVEMENT FOR ARROWS, STOP BARS AND CROSSWALKS.
4. ALL LANE STRIPING PER CITY OF REDMOND STANDARD DETAIL 312

LANE-USE PAVEMENT MARKINGS APPLICATION DETAIL

APPROVED: DAVID ALM

REV. DATE: AUGUST 18, 1999

TRANSPORTATION DIVISION

THE CITY OF REDMOND WASHINGTON

STANDARD DETAILS

LANE-USE PAVEMENT MARKINGS APPLICATION DETAIL

FILE SD419A.DWG | DRAWING NO. 419A