INTERCONNECT JUNCTION BOX

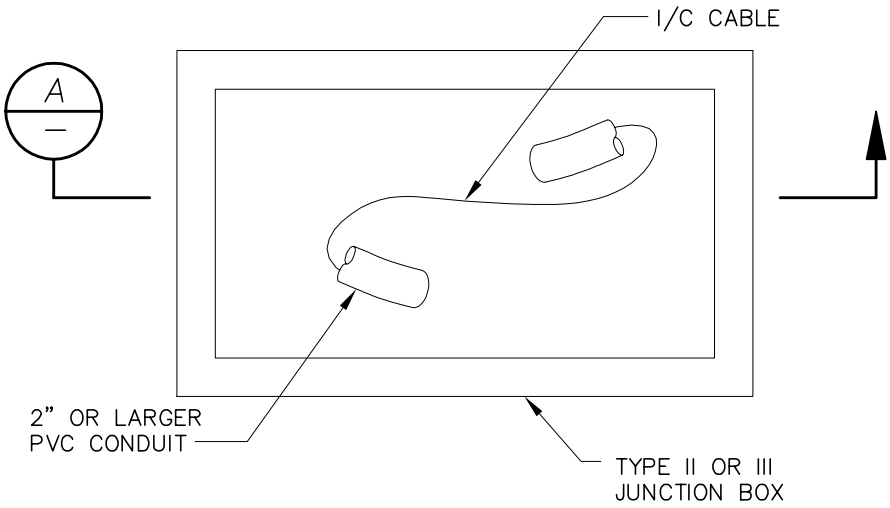

PLAN

NO SCALE

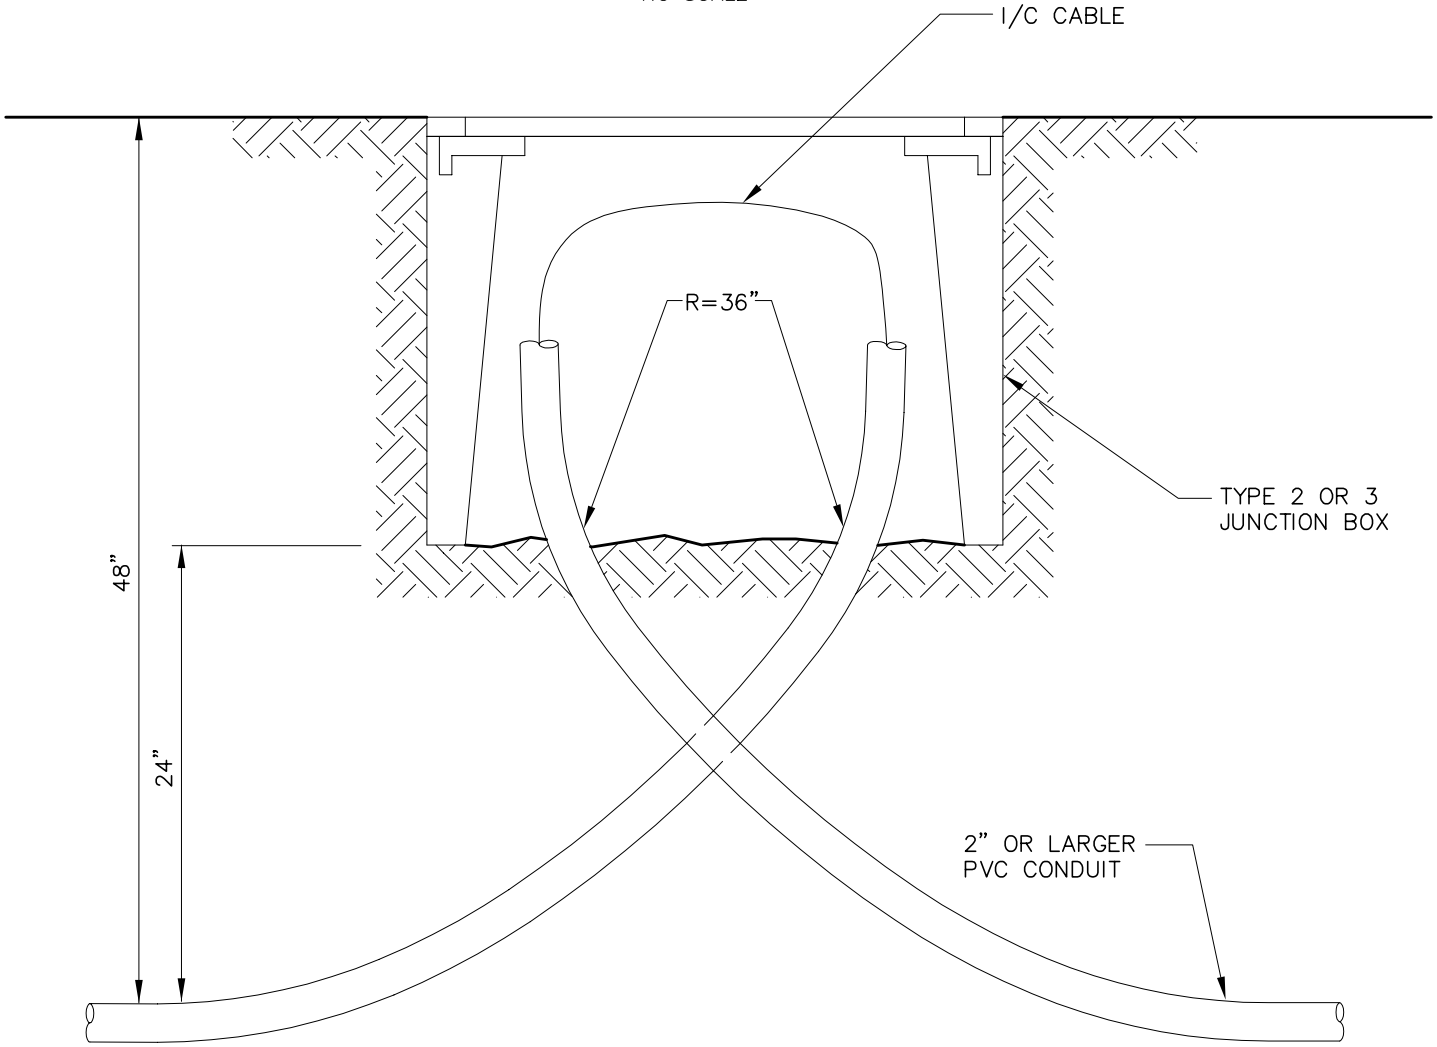

APPROVED: DON CAIRNS			STANDARD DETAILS
REV. DATE: OCTOBER 1, 2002		THE CITY OF REDMOND WASHINGTON	**INTERCONNECT JUNCTION BOX**
TRANSPORTATION DIVISION			FILE INT_J_BOX DRAWING NO. **462**