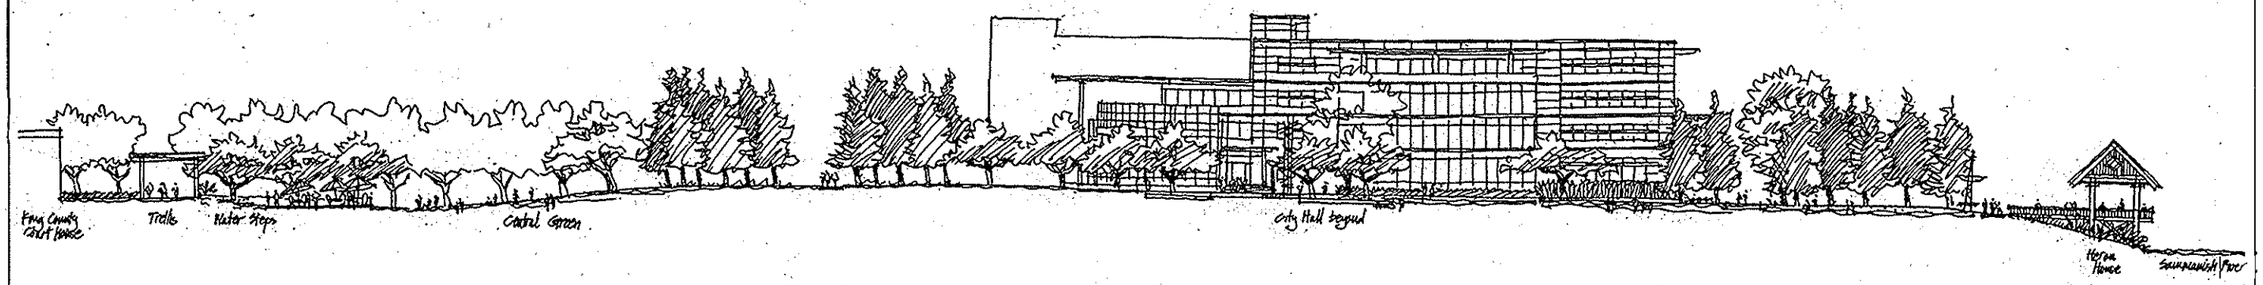

SITE LONGITUDINAL SECTION - SAMMAMISH RIVER TO KING COUNTRY COURT HOUSE LOOKING SOUTH
1" = 20'

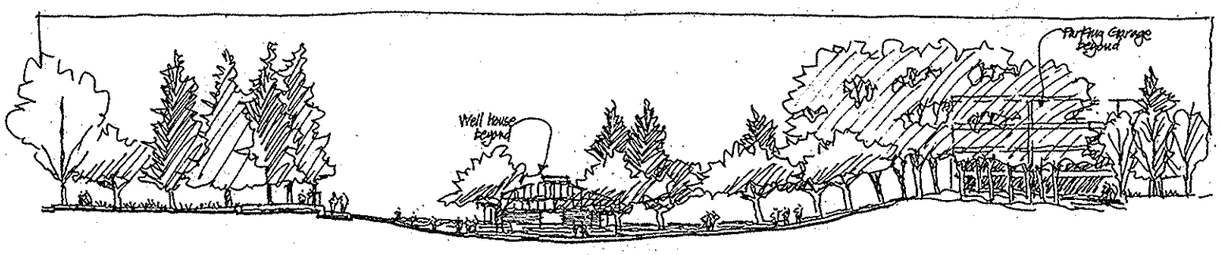

SITE SECTION - EAST MEADOW LOOKING SOUTHWEST
1" = 20'

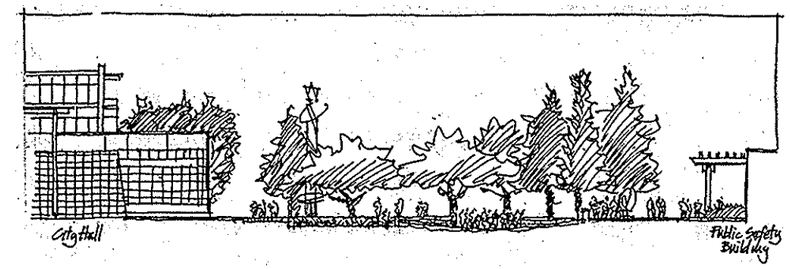

SITE SECTION - MAYOR'S GLADE LOOKING WEST
1" = 20'

Parks and Recreation

HEWITT ARCHITECTS

DRAFT MASTER PLAN - SITE SECTIONS

Redmond Municipal Campus - Central Park Master Plan

MAY 25, 2004

SCALE: 1" = 20'