-- PUBLIC NOTICE --

Attachment 7

DOWNTOWN REDMOND LINK EXTENSION
GEOLOGIC HAZARD - SITE PLAN

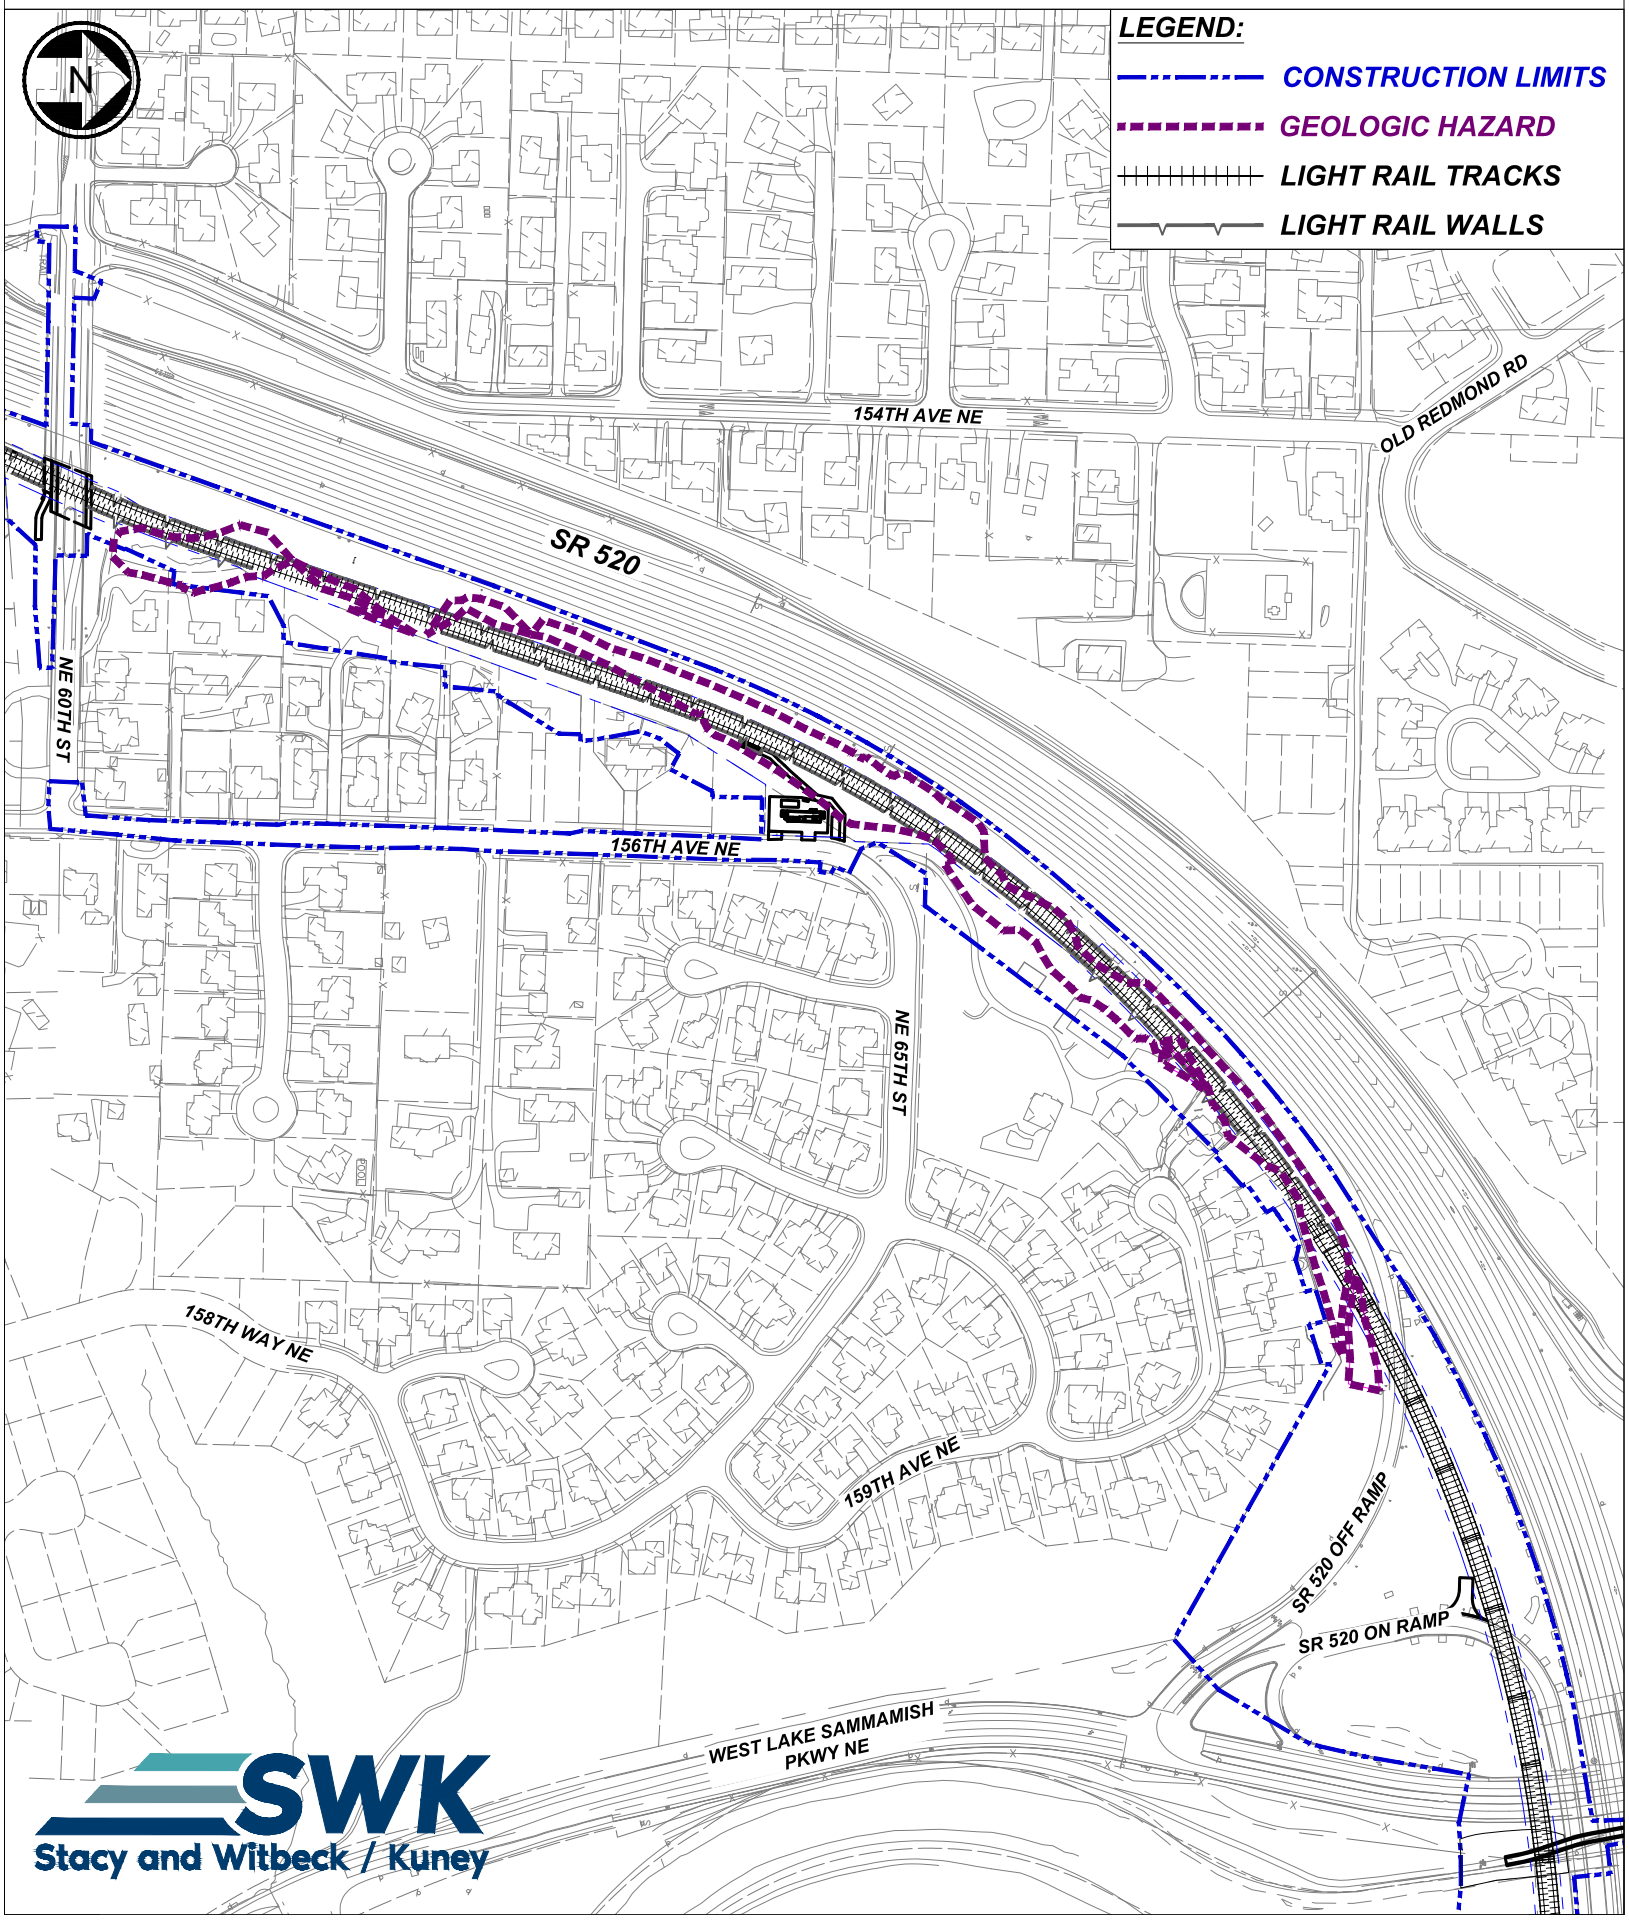

SWK
Stacy and Witbeck / Kuney