NW 1/4 SEC 14, TWP 25, RGE 5E, W.M.

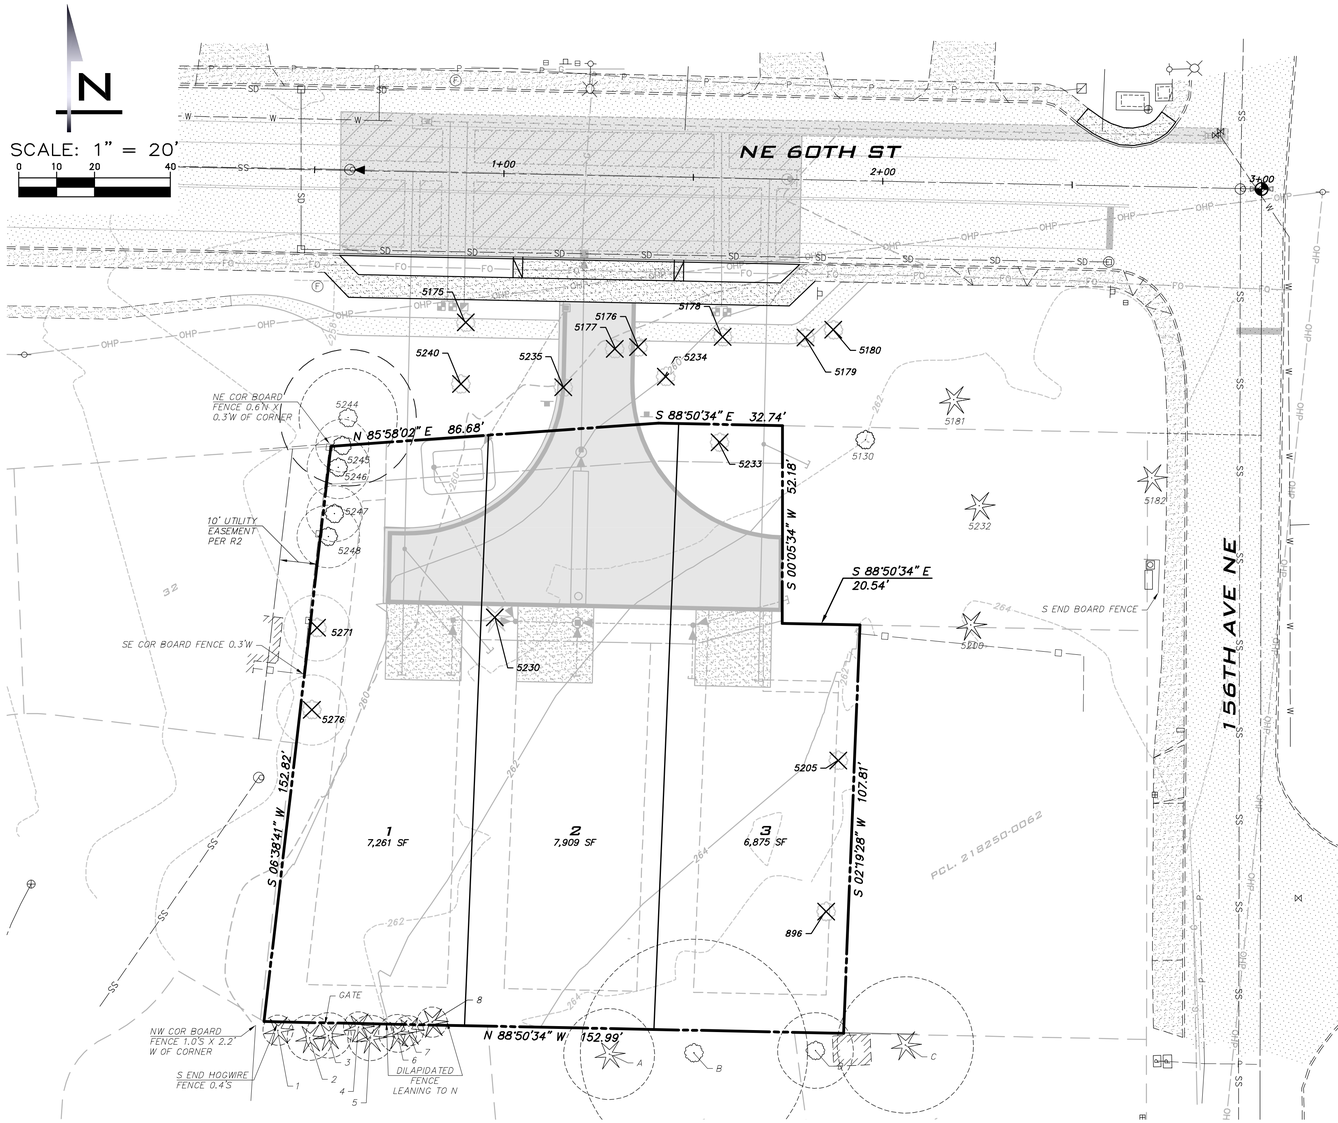

EXISTING UTILITY NOTE

EXISTING UTILITIES ARE SHOWN IN THE APPROXIMATE LOCATION. THERE IS NO GUARANTEE THAT ALL UTILITY LINES ARE SHOWN, OR THAT THE LOCATION, SIZE AND MATERIAL IS ACCURATE. THE CONTRACTOR SHALL UNCOVER ALL INDICATED PIPING WHERE CROSSING, INTERFERENCES, OR CONNECTIONS OCCUR PRIOR TO TRENCHING OR EXCAVATION FOR ANY PIPE OR STRUCTURES, TO DETERMINE ACTUAL LOCATIONS, SIZE AND MATERIAL. THE CONTRACTOR SHALL MAKE THE APPROPRIATE PROVISION FOR PROTECTION OF SAID FACILITIES. THE CONTRACTOR SHALL NOTIFY ONE CALL AT 8-1-1 (WASHINGTON811.COM) AND ARRANGE FOR FIELD LOCATION OF EXISTING FACILITIES BEFORE CONSTRUCTION.

BLUELINE
25 CENTRAL WAY, SUITE 400,
KIRKLAND, WA 98033
P: 425.216.4051 F: 425.216.4052
WWW.THEBLUELINEGROUP.COM

SCALE: AS NOTED
PROJECT MANAGER: T.C. COLLERAN
PROJECT ENGINEER: MICHELLE ROBERGE, PE
DESIGNER: SHAWN COOPER
ISSUE DATE: 2/16/2021

NO	DATE	BY	REVISIONS

PUBLIC NOTICE SITE PLAN

CATLIN SHORT PLAT

PRELIMINARY SHORT PLAT
PARCEL # 2182500061
CITY OF REDMOND WASHINGTON

JOB NUMBER: 20-300
SHEET NAME: SP-01
SHT 1 OF 1

22x34
Feb 16, 2021 - 3:11pm - User: tcolleran
E:\Projects\20300\Dwg\Prelim\Exhibits\20300SP.dwg

© 2021 BLUELINE