1 INCH

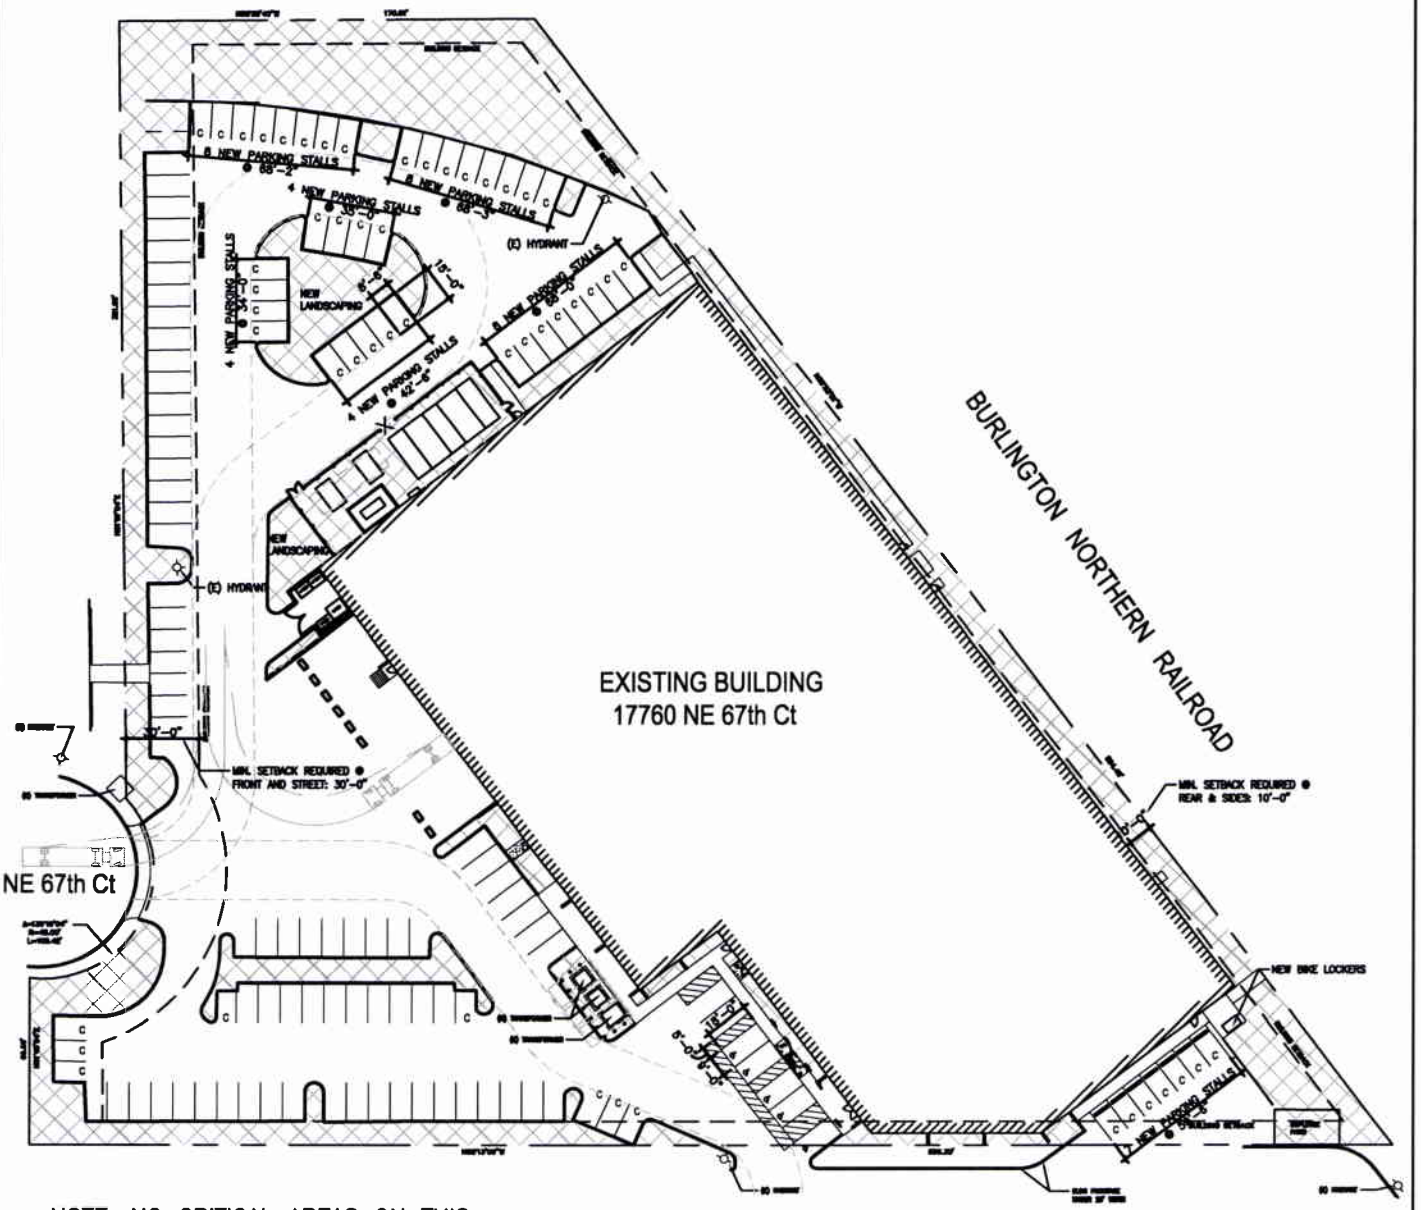

NOTE: NO CRITICAL AREAS ON THIS PROPERTY

SCALE: NTS

Author: JEREMY PUTMAN
Date/Time: 7/13/2011 10:53 AM
Dwg: L:\2011\11-0362\DWG\WIP\MASTER\MS ARCADE SPE\8.5X11_SITE PLAN.DWG
Pen Table: JPC STD - SMALL.CTB
X'Ref: ATB.dwg,

JPC ARCHITECTS
909 112th Avenue NE, Suite 206
Bellevue, WA 98004
425-641-9200
Contact: Mark Peterson
markp@jpcarchitects.com

Site Plan
MS Arcade

PROJ_MGR:	MP, JP
DRAWN BY:	BD, JP
JOB NO:	11-0362
DATE:	06.23.11