Overlake Neighborhood Plan Update
LAND USE
Street sections and details

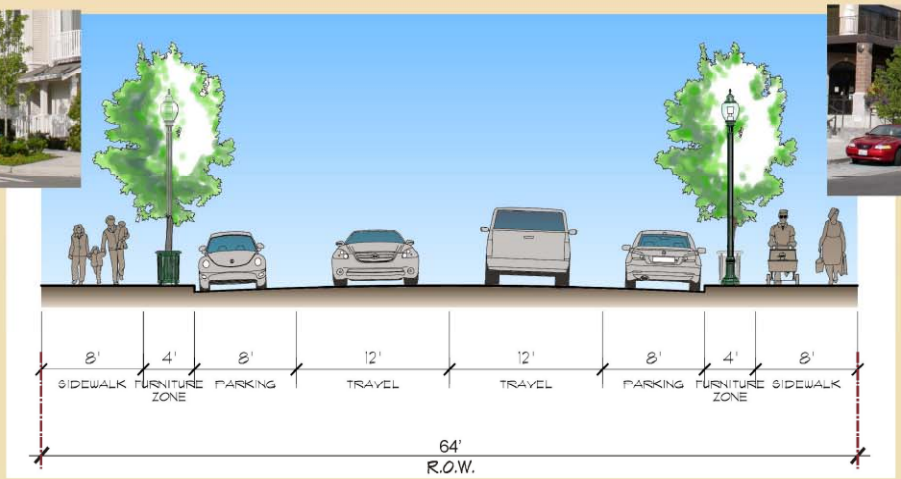

152nd Ave NE - street section
Existing patterns 2030

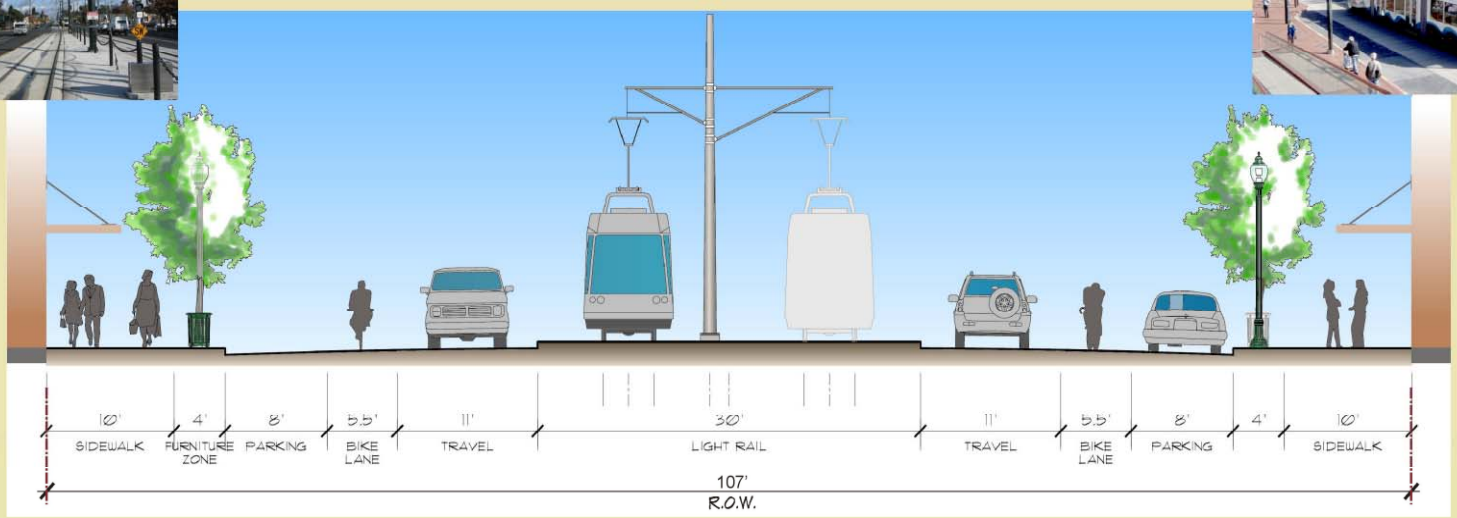

152nd Ave NE - street section
Moderate Alternative 2030

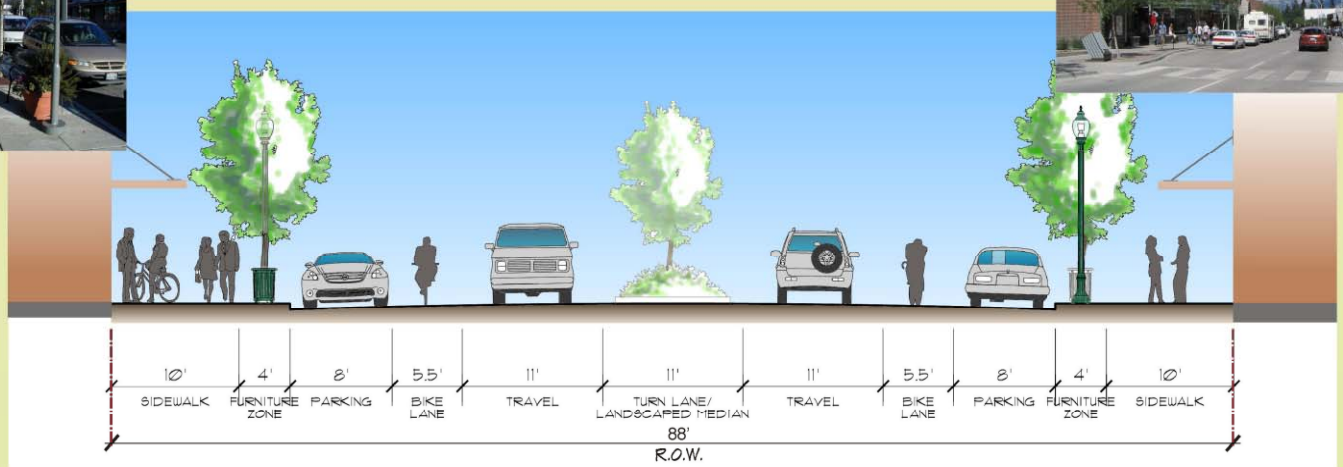

152nd Ave NE - street section
Ambitious Alternative 2030

Mirai Transportation Planning & Engineering

MAKERS architecture + urban design