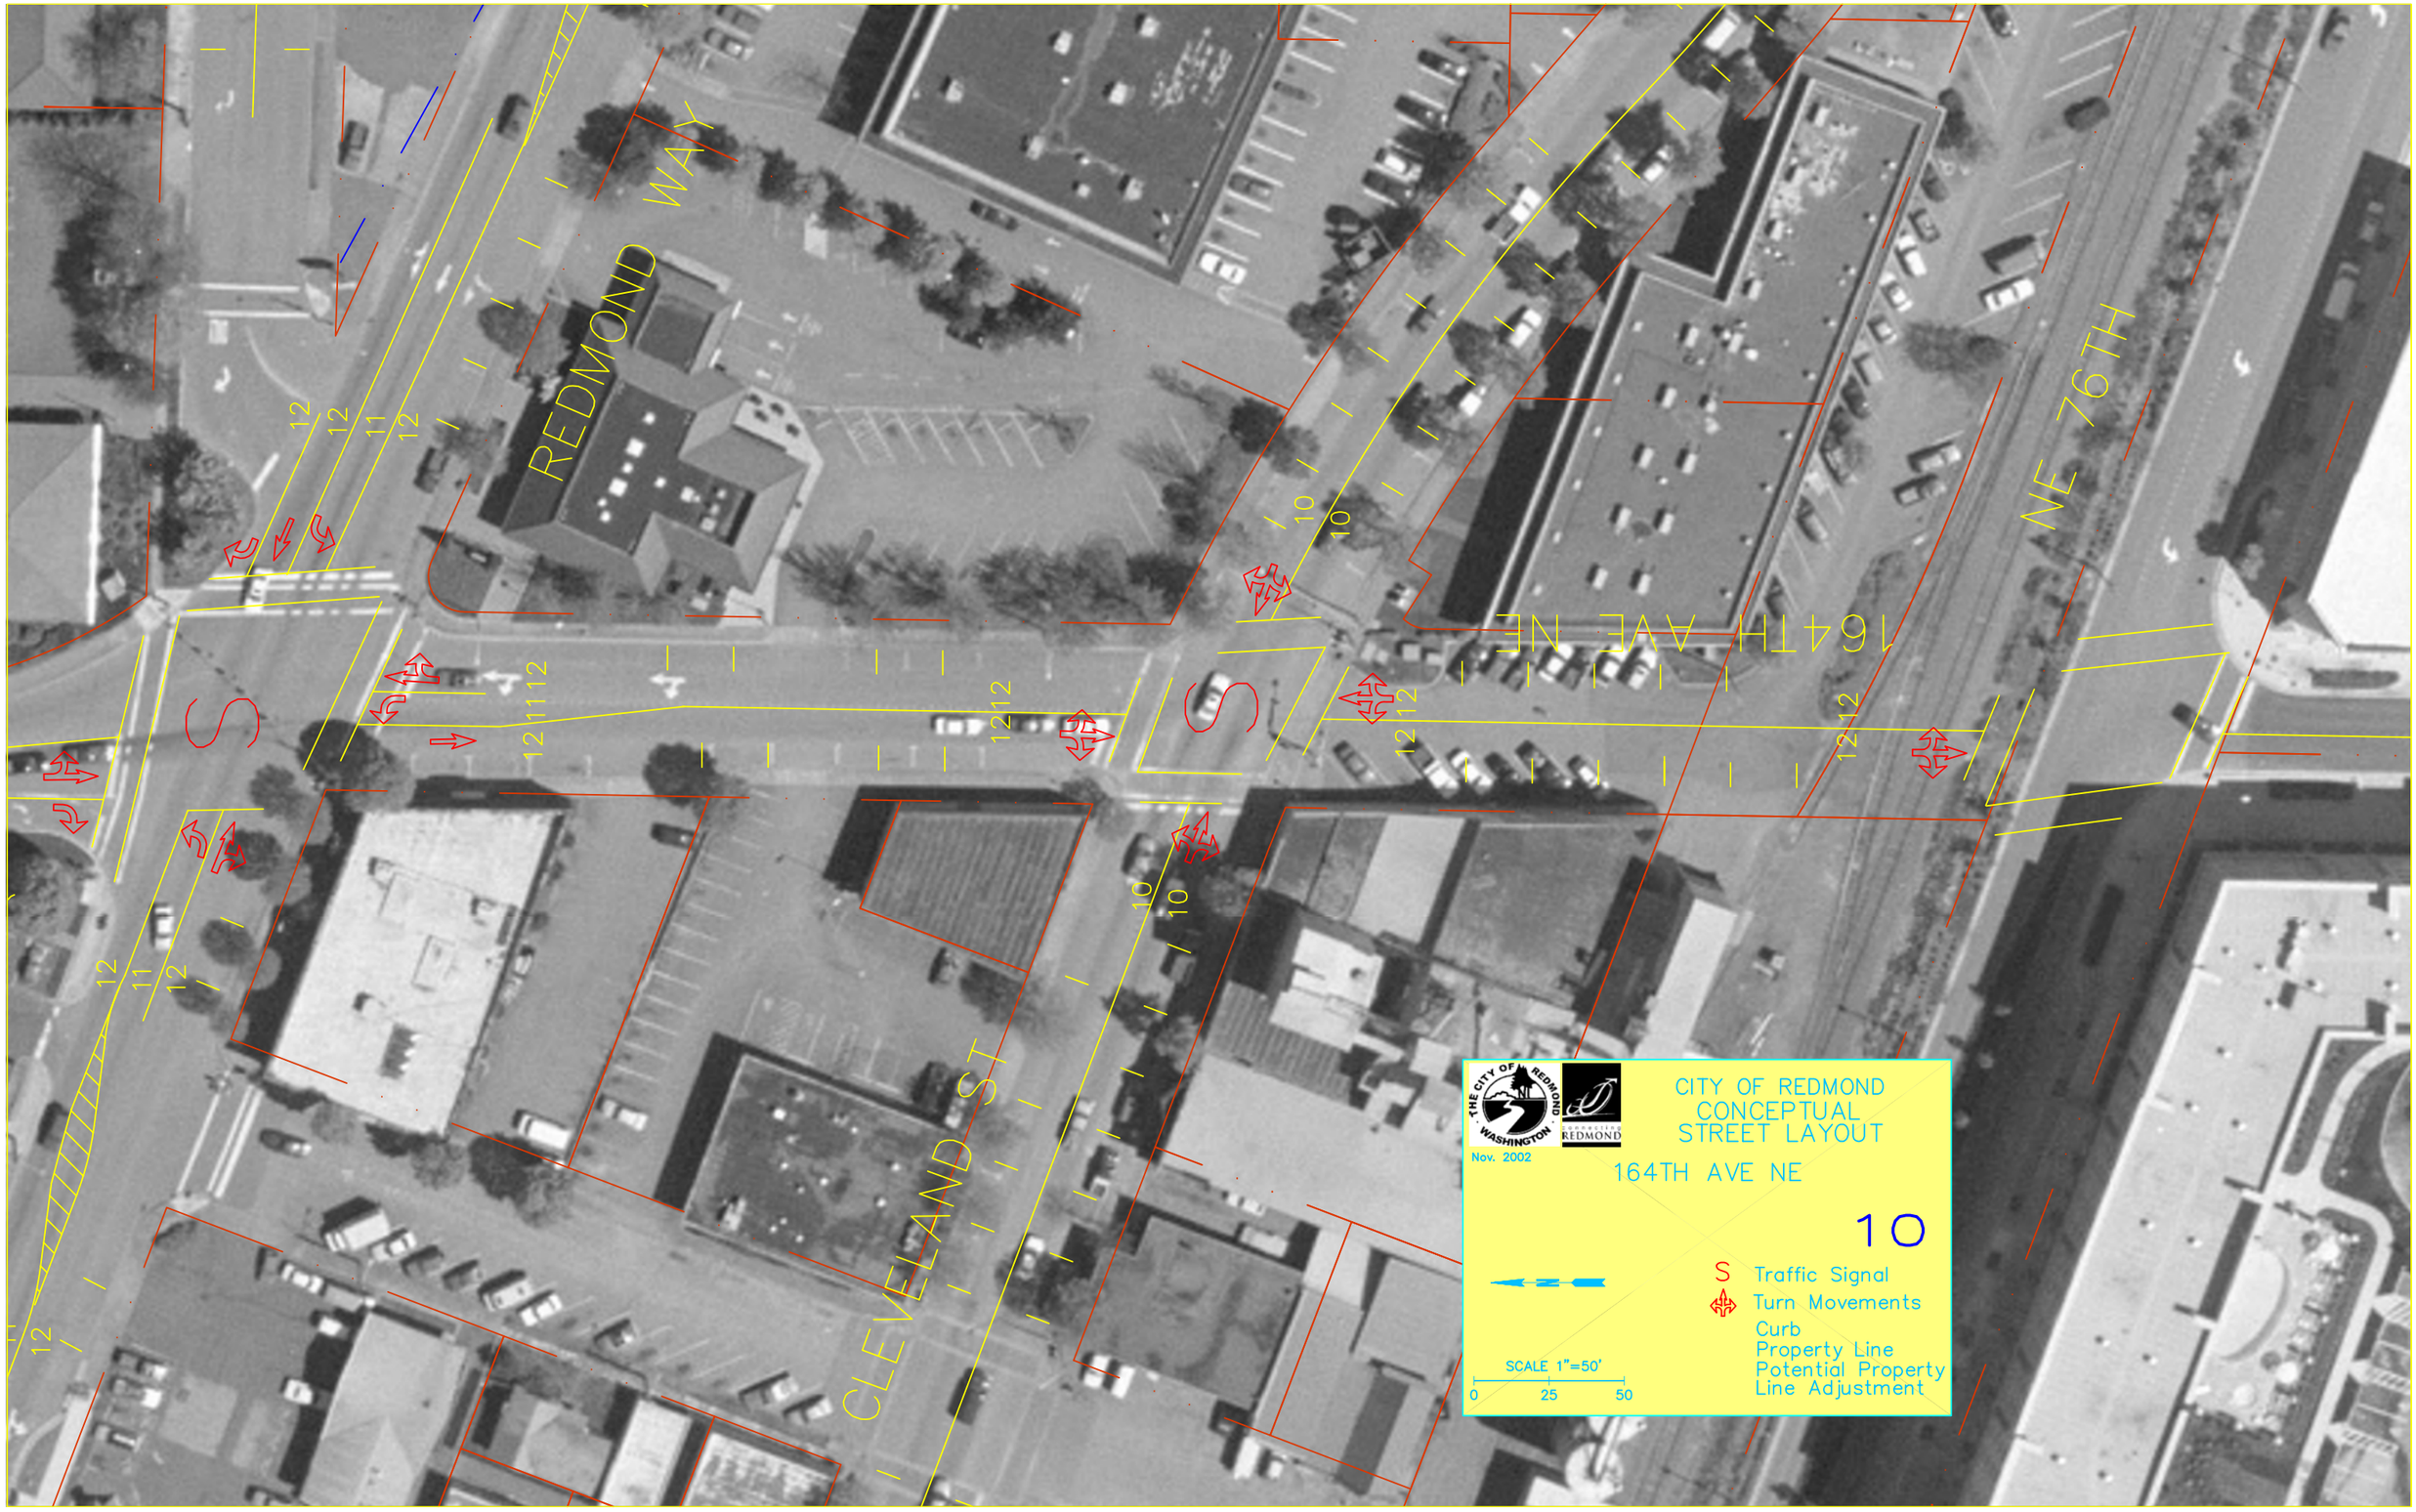
REDMOND WAY
164TH AVE NE
NE 76TH
CLEVELAND ST
CITY OF REDMOND
CONCEPTUAL
STREET LAYOUT
164TH AVE NE
10
Nov. 2002
S Traffic Signal
Turn Movements
Curb
Property Line
Potential Property
Line Adjustment
SCALE 1"=50'
0
25
50