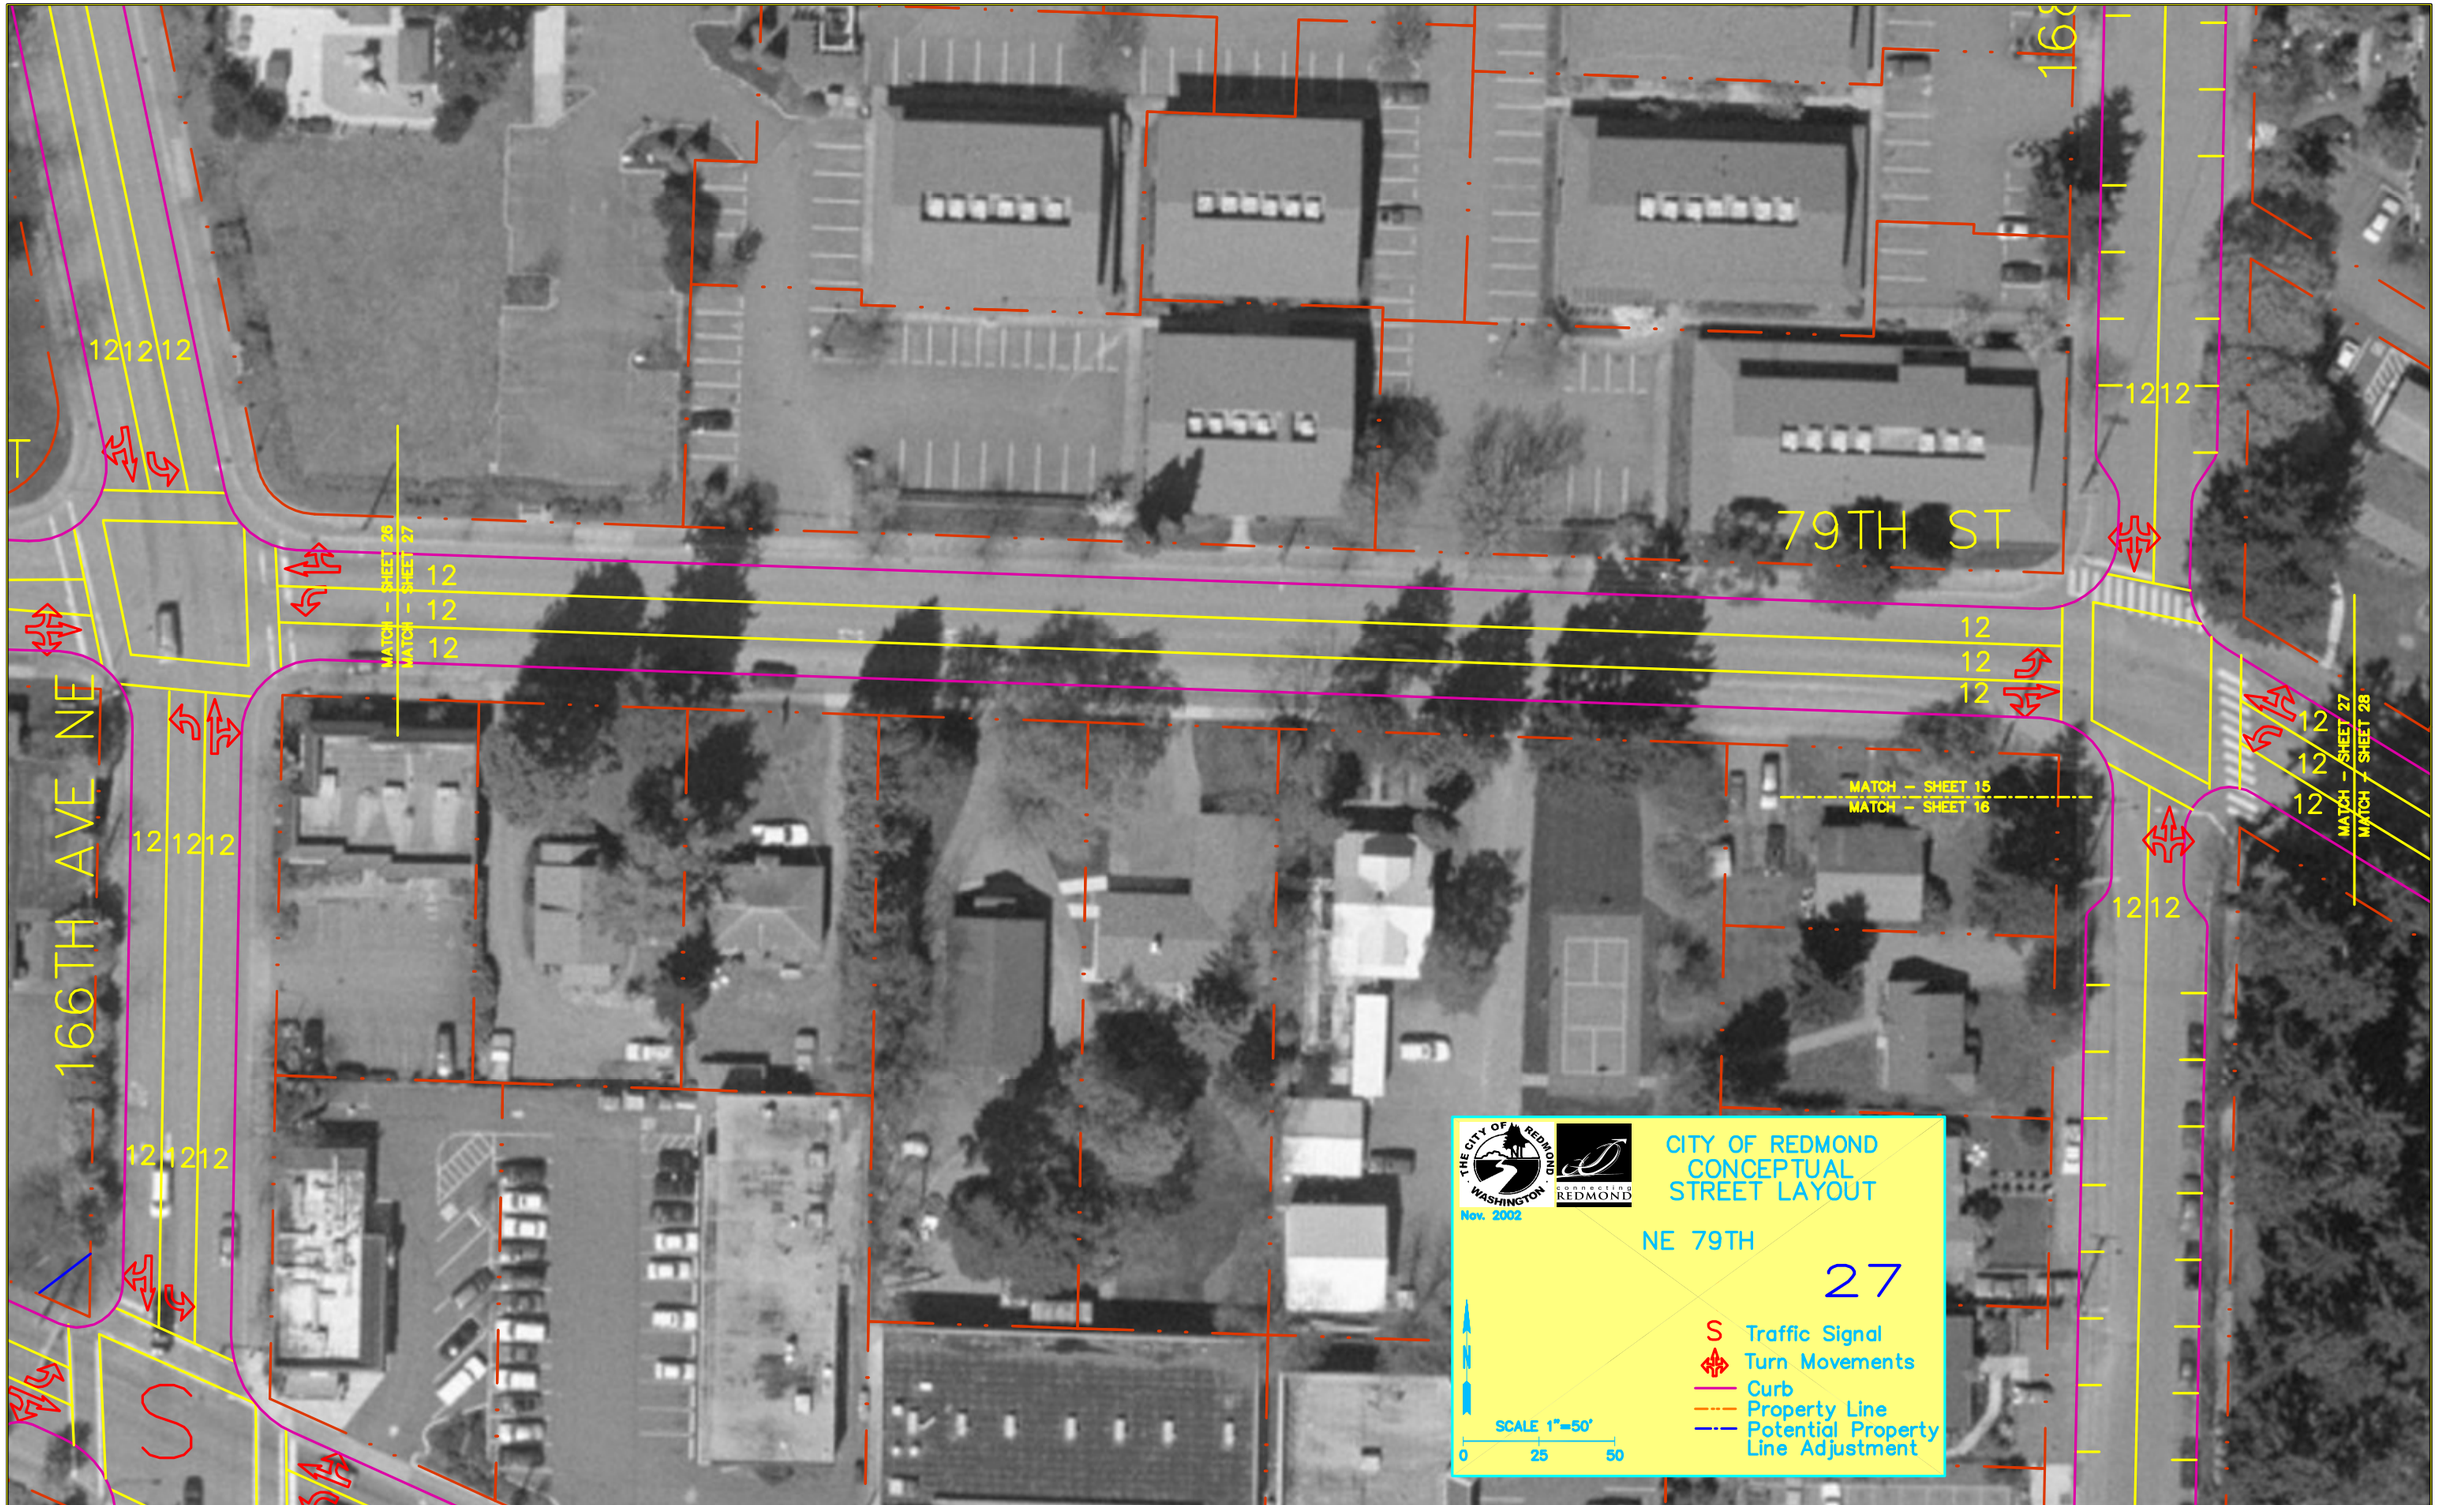

79TH ST
166TH AVE NE
MATCH – SHEET 26
MATCH – SHEET 27
MATCH – SHEET 15
MATCH – SHEET 16
MATCH – SHEET 27
MATCH – SHEET 28
12
S
CITY OF REDMOND
CONCEPTUAL
STREET LAYOUT
Nov. 2002
NE 79TH
27
S Traffic Signal
Turn Movements
Curb
Property Line
Potential Property Line Adjustment
SCALE 1"=50'
0 25 50