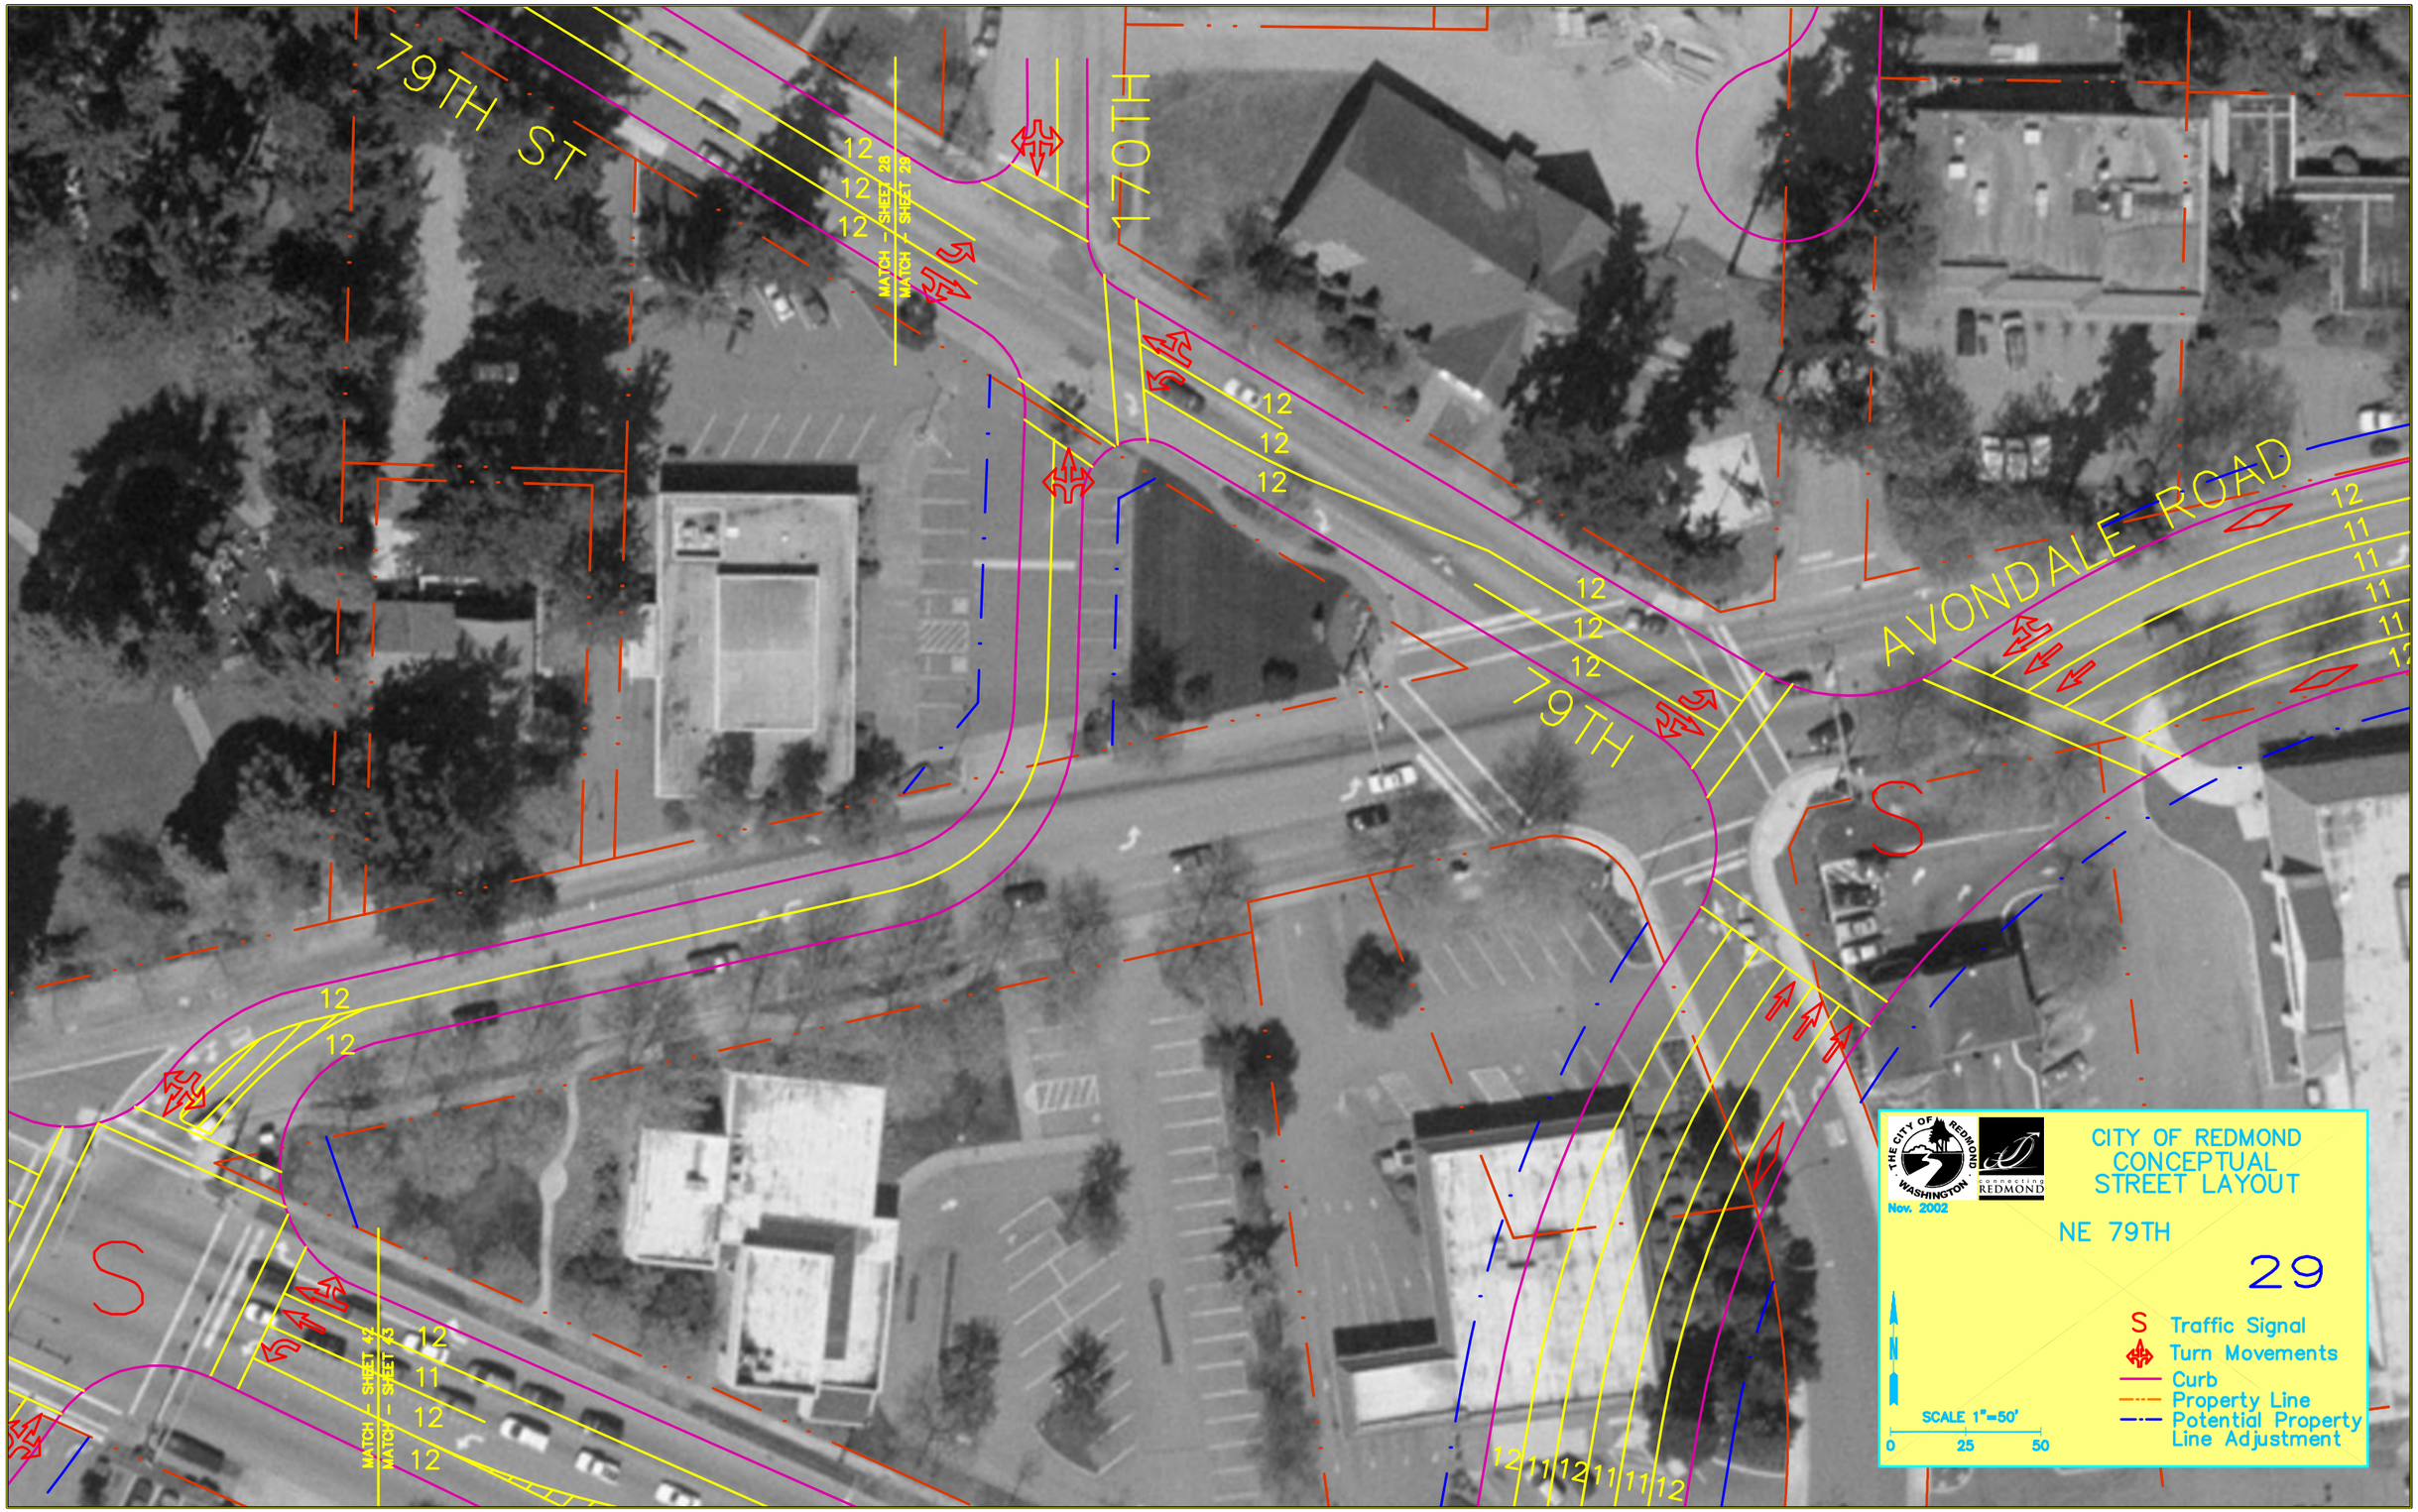
79TH ST
170TH
AVONDALE ROAD
79TH
MATCH – SHEET 28
MATCH – SHEET 29
MATCH – SHEET 42
MATCH – SHEET 43
12
11
S
THE CITY OF REDMOND WASHINGTON
Nov. 2002
GROWING REDMOND
CITY OF REDMOND
CONCEPTUAL
STREET LAYOUT
NE 79TH
29
N
SCALE 1"=50'
0
25
50
S Traffic Signal
Turn Movements
Curb
Property Line
Potential Property Line Adjustment