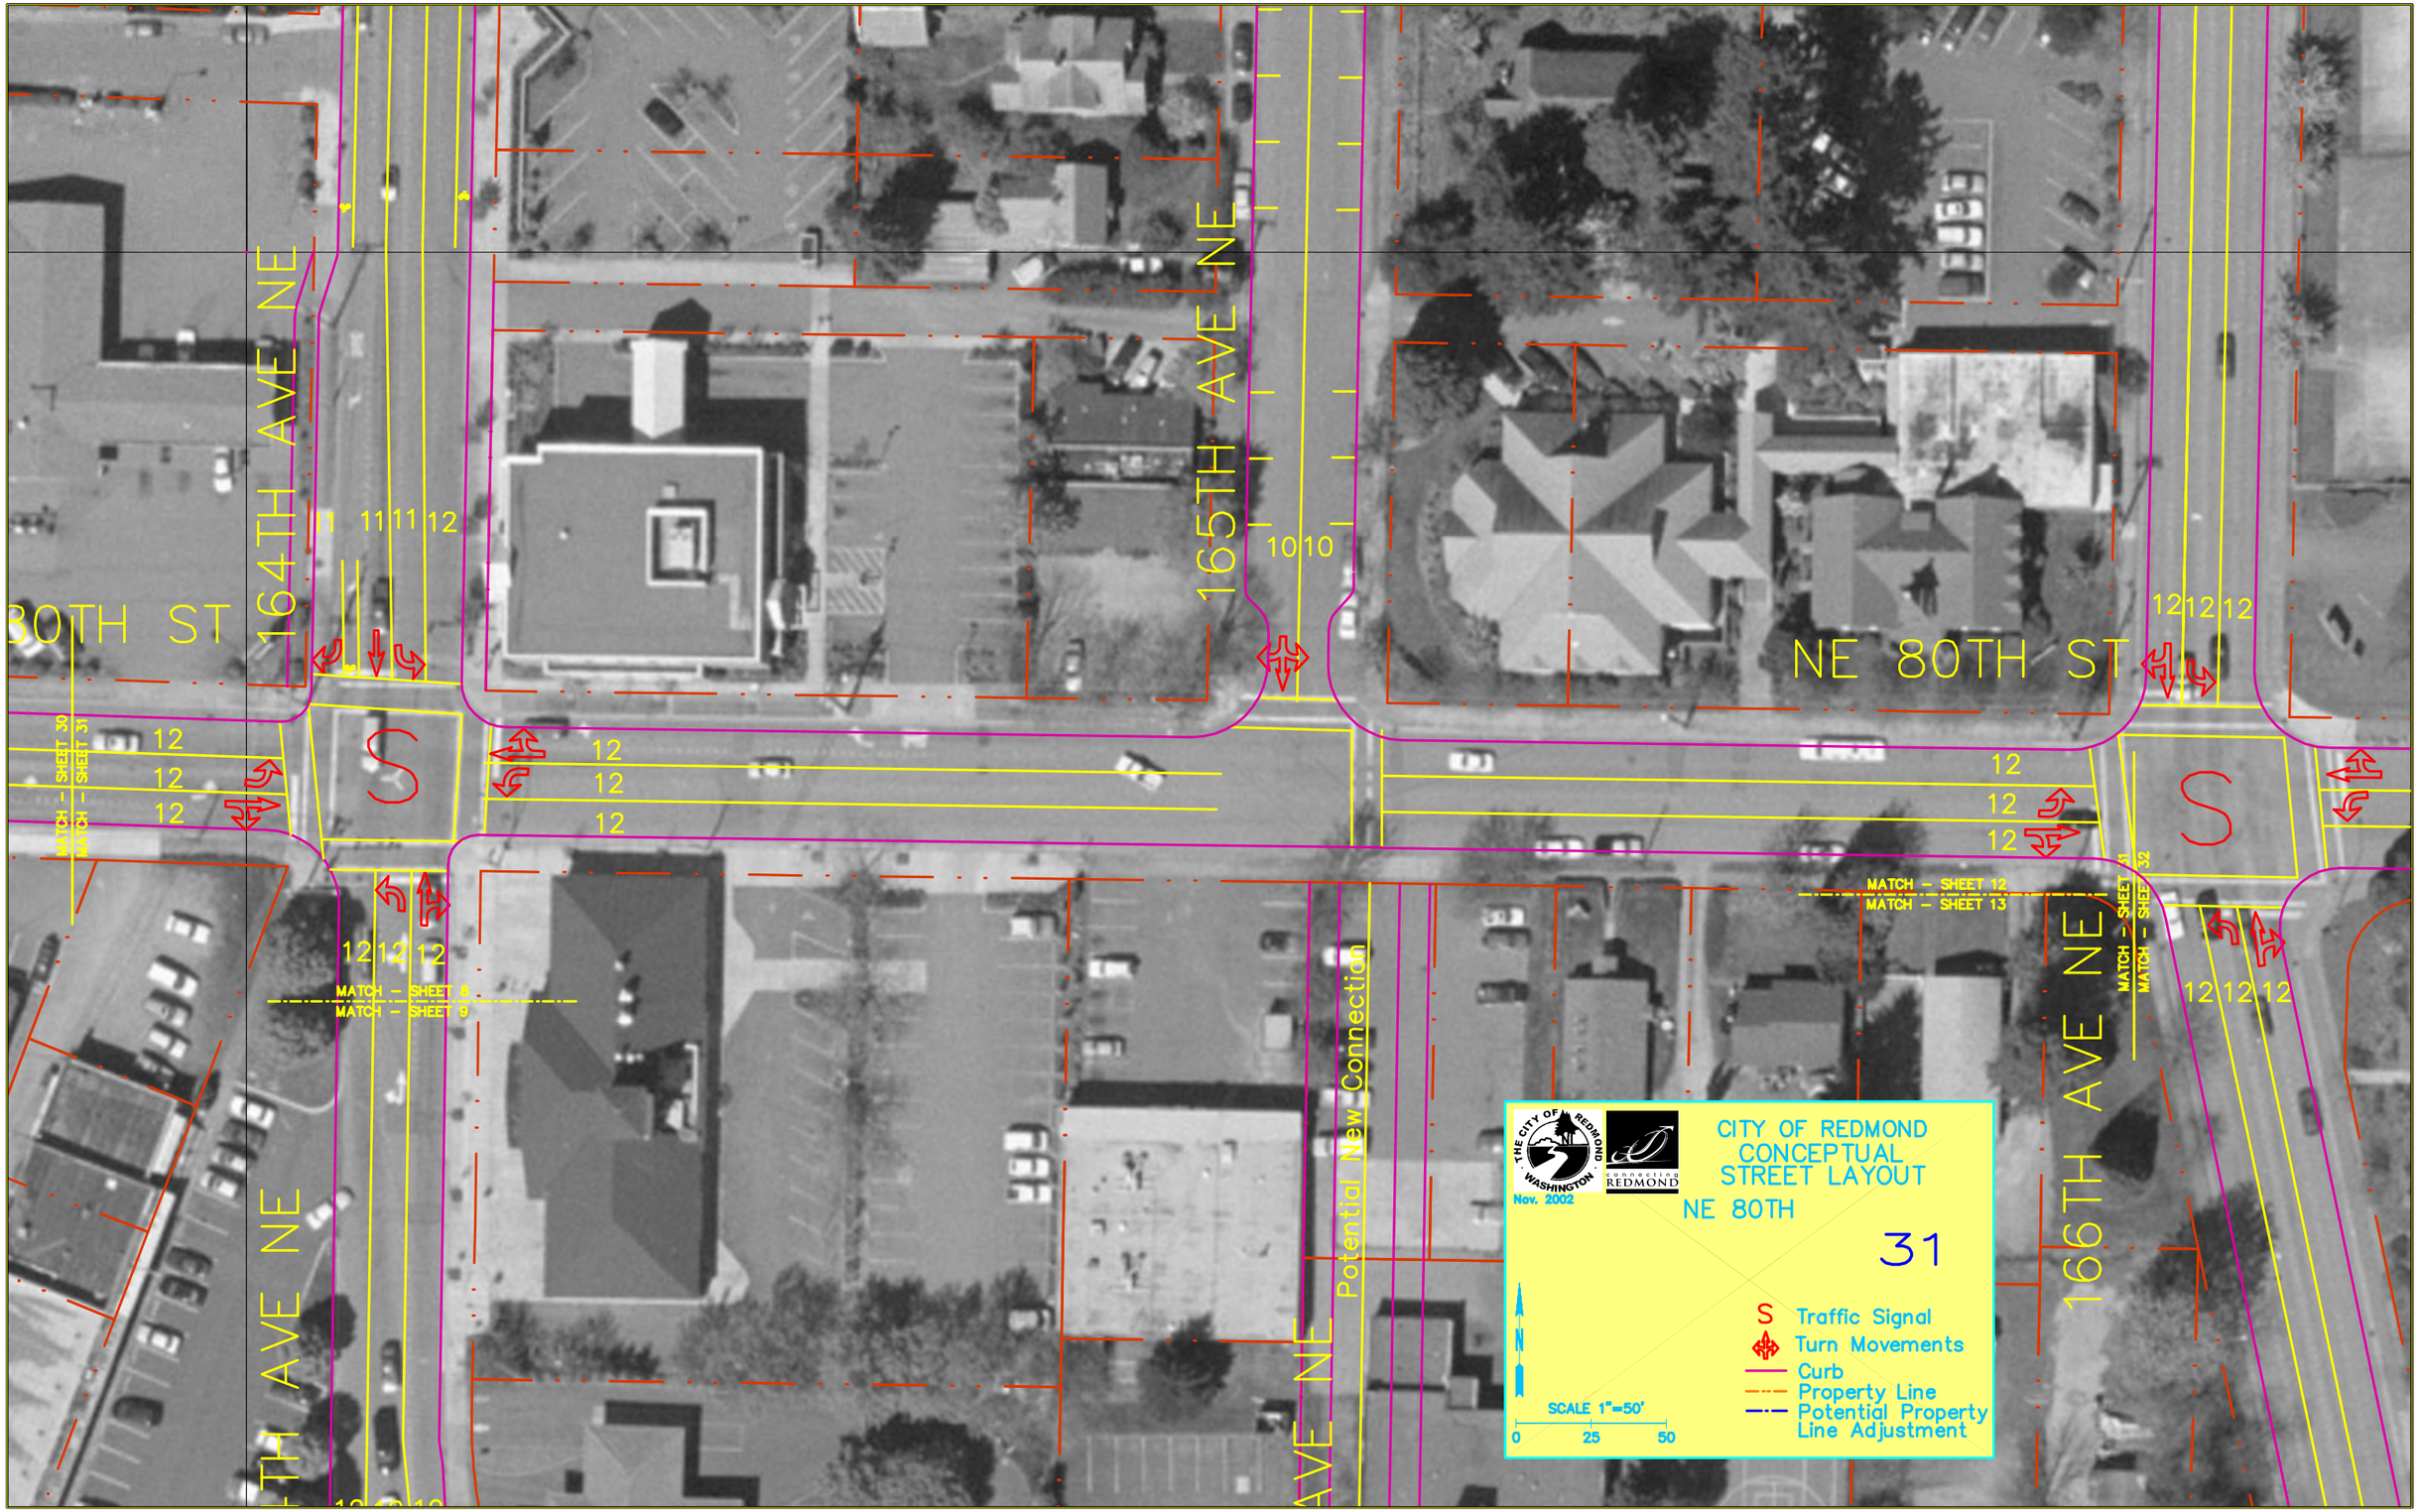
CITY OF REDMOND
CONCEPTUAL
STREET LAYOUT
NE 80TH
31
Nov. 2002
THE CITY OF REDMOND WASHINGTON
CONNECTING REDMOND
Traffic Signal
Turn Movements
Curb
Property Line
Potential Property Line Adjustment
SCALE 1"=50'
0 25 50
N
NE 80TH ST
80TH ST
164TH AVE NE
165TH AVE NE
166TH AVE NE
Potential New Connection
MATCH – SHEET 30
MATCH – SHEET 31
MATCH – SHEET 8
MATCH – SHEET 9
MATCH – SHEET 12
MATCH – SHEET 13