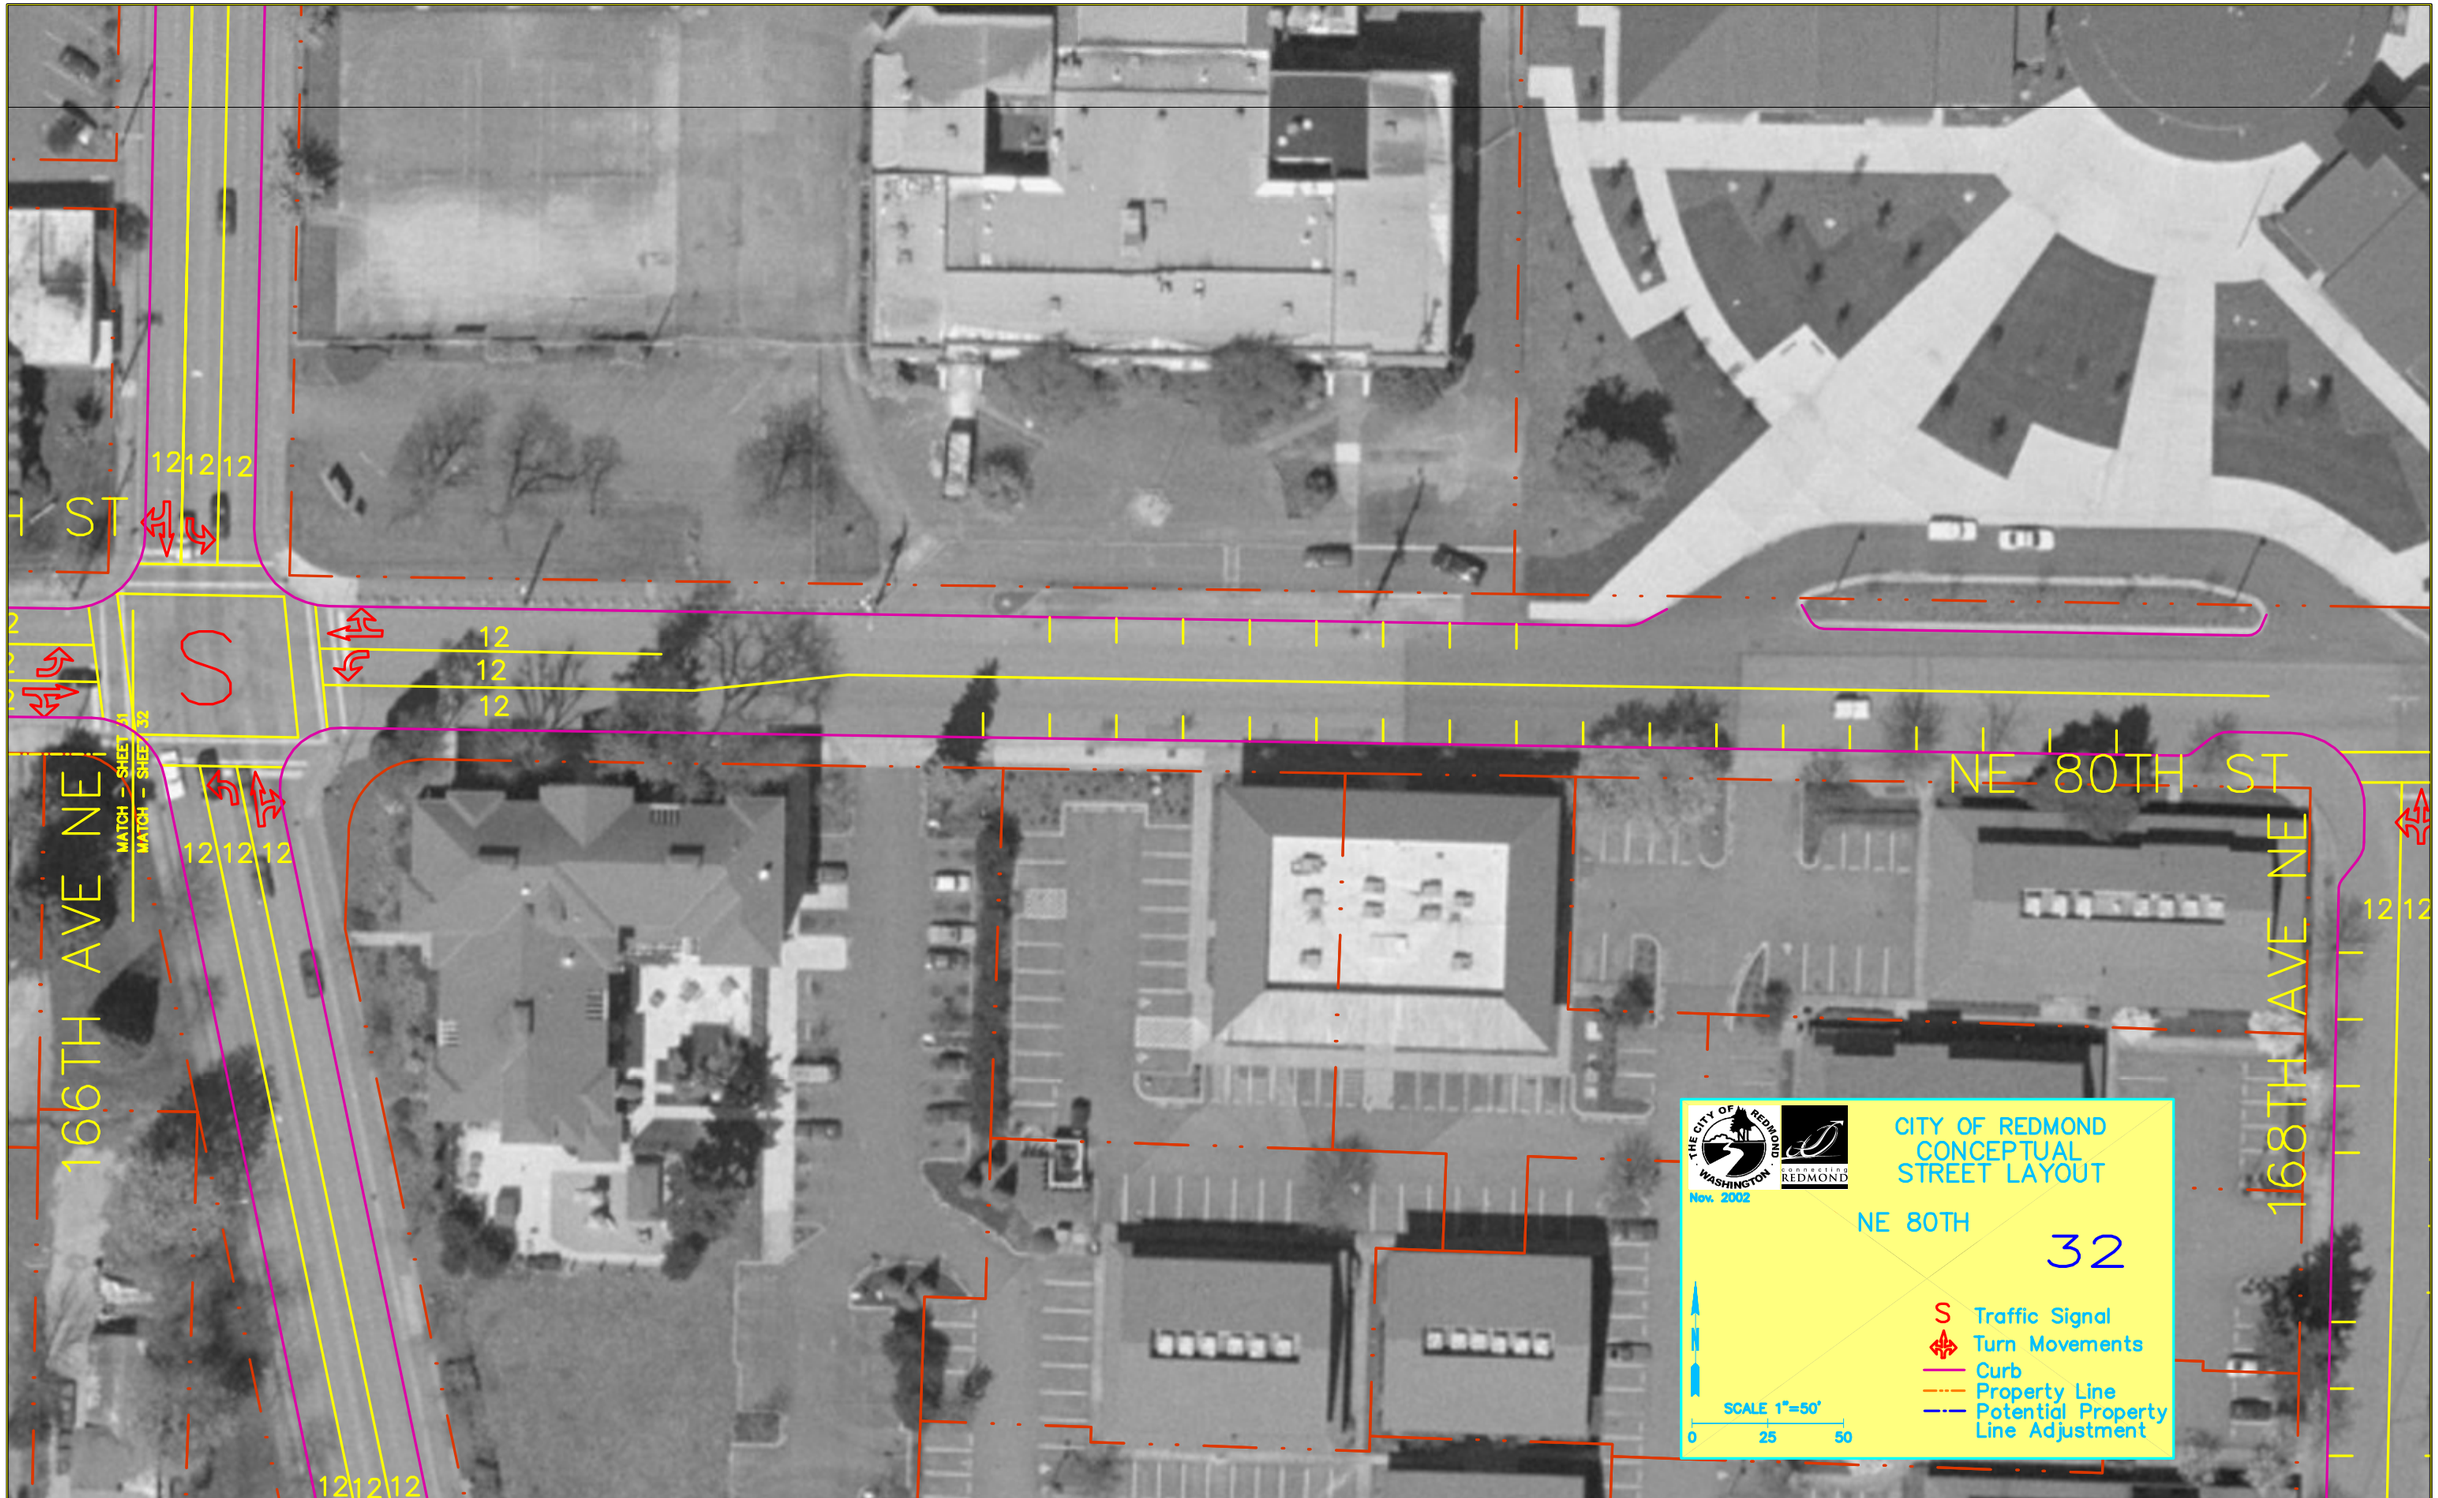
166TH AVE NE
168TH AVE NE
NE 80TH ST
MATCH - SHEET 31
MATCH - SHEET 32
12 12 12
S
CITY OF REDMOND
CONCEPTUAL
STREET LAYOUT
NE 80TH
32
Nov. 2002
SCALE 1"=50'
0 25 50
S Traffic Signal
Turn Movements
Curb
Property Line
Potential Property Line Adjustment