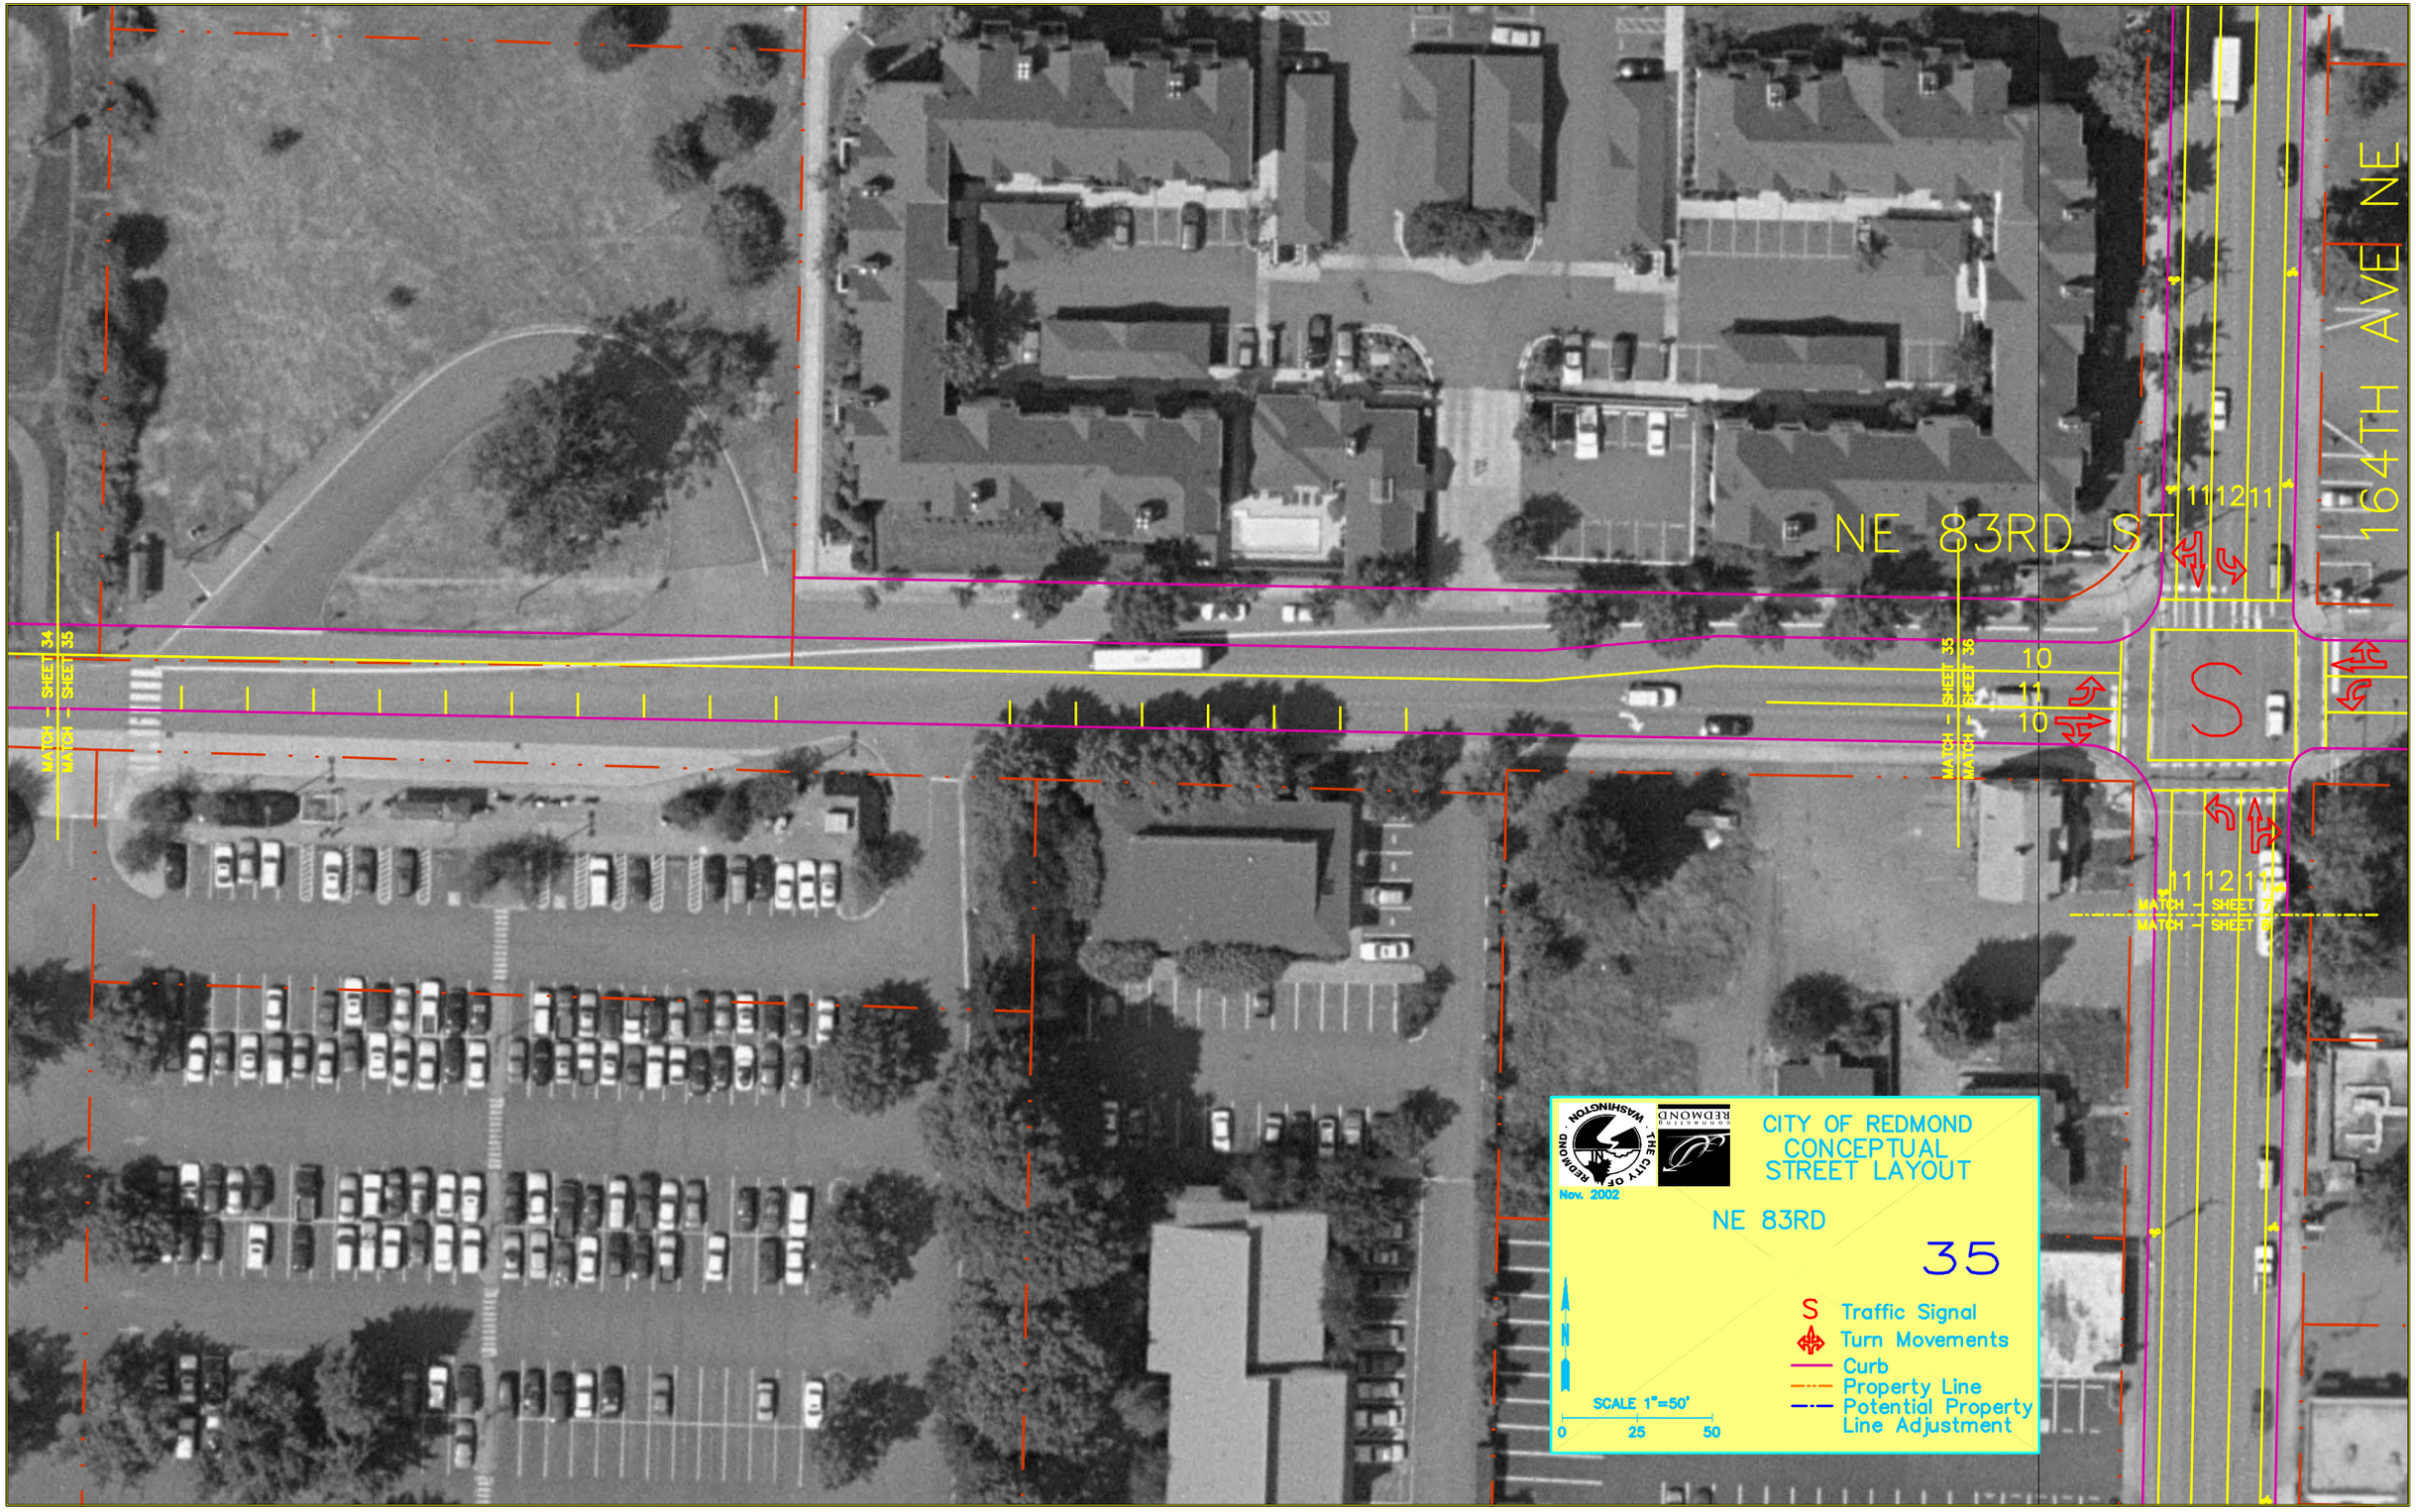

NE 83RD ST
164TH AVE NE
MATCH - SHEET 34
MATCH - SHEET 35
MATCH - SHEET 35
MATCH - SHEET 36
MATCH - SHEET 7
MATCH - SHEET 8
11 12 11
10
11
10
11 12 11
S
CITY OF REDMOND
CONCEPTUAL
STREET LAYOUT
Nov. 2002
NE 83RD
35
S Traffic Signal
Turn Movements
Curb
Property Line
Potential Property Line Adjustment
SCALE 1"=50'
0 25 50