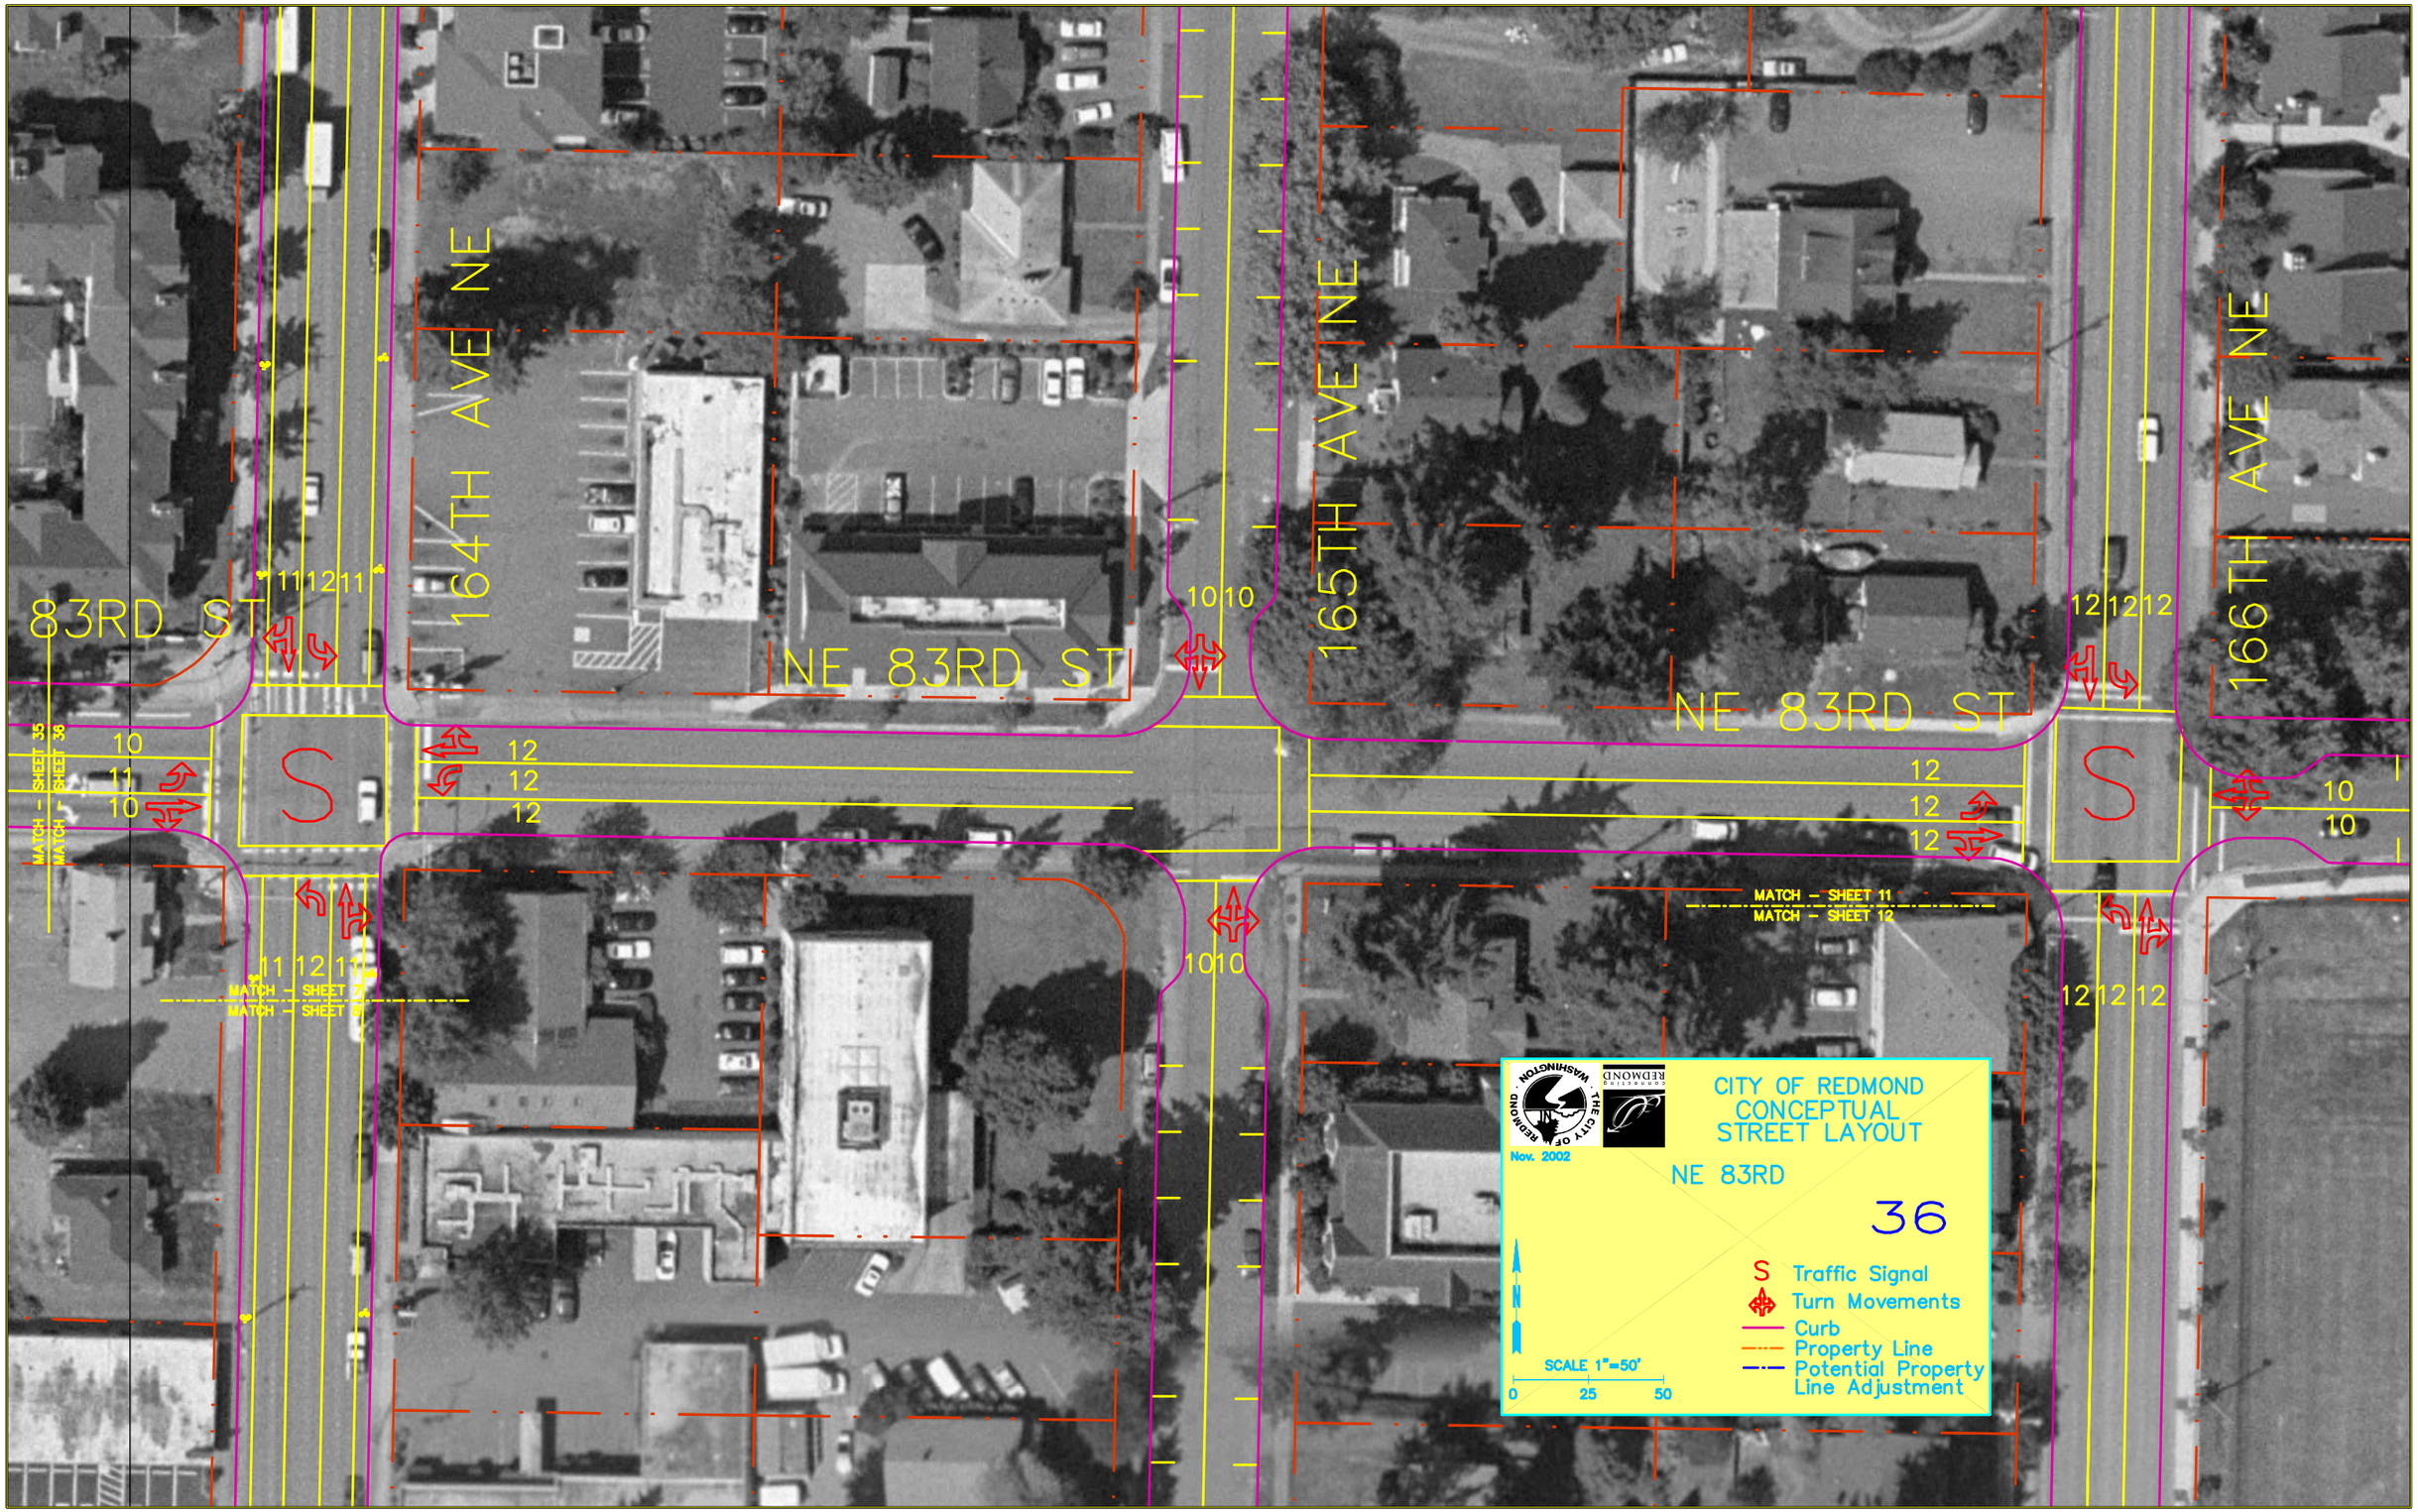
83RD ST
164TH AVE NE
NE 83RD ST
165TH AVE NE
NE 83RD ST
166TH AVE NE
MATCH – SHEET 35
MATCH – SHEET 36
MATCH – SHEET 7
MATCH – SHEET 8
MATCH – SHEET 11
MATCH – SHEET 12
CITY OF REDMOND
CONCEPTUAL
STREET LAYOUT
Nov. 2002
NE 83RD
36
Traffic Signal
Turn Movements
Curb
Property Line
Potential Property Line Adjustment
SCALE 1"=50'
0
25
50