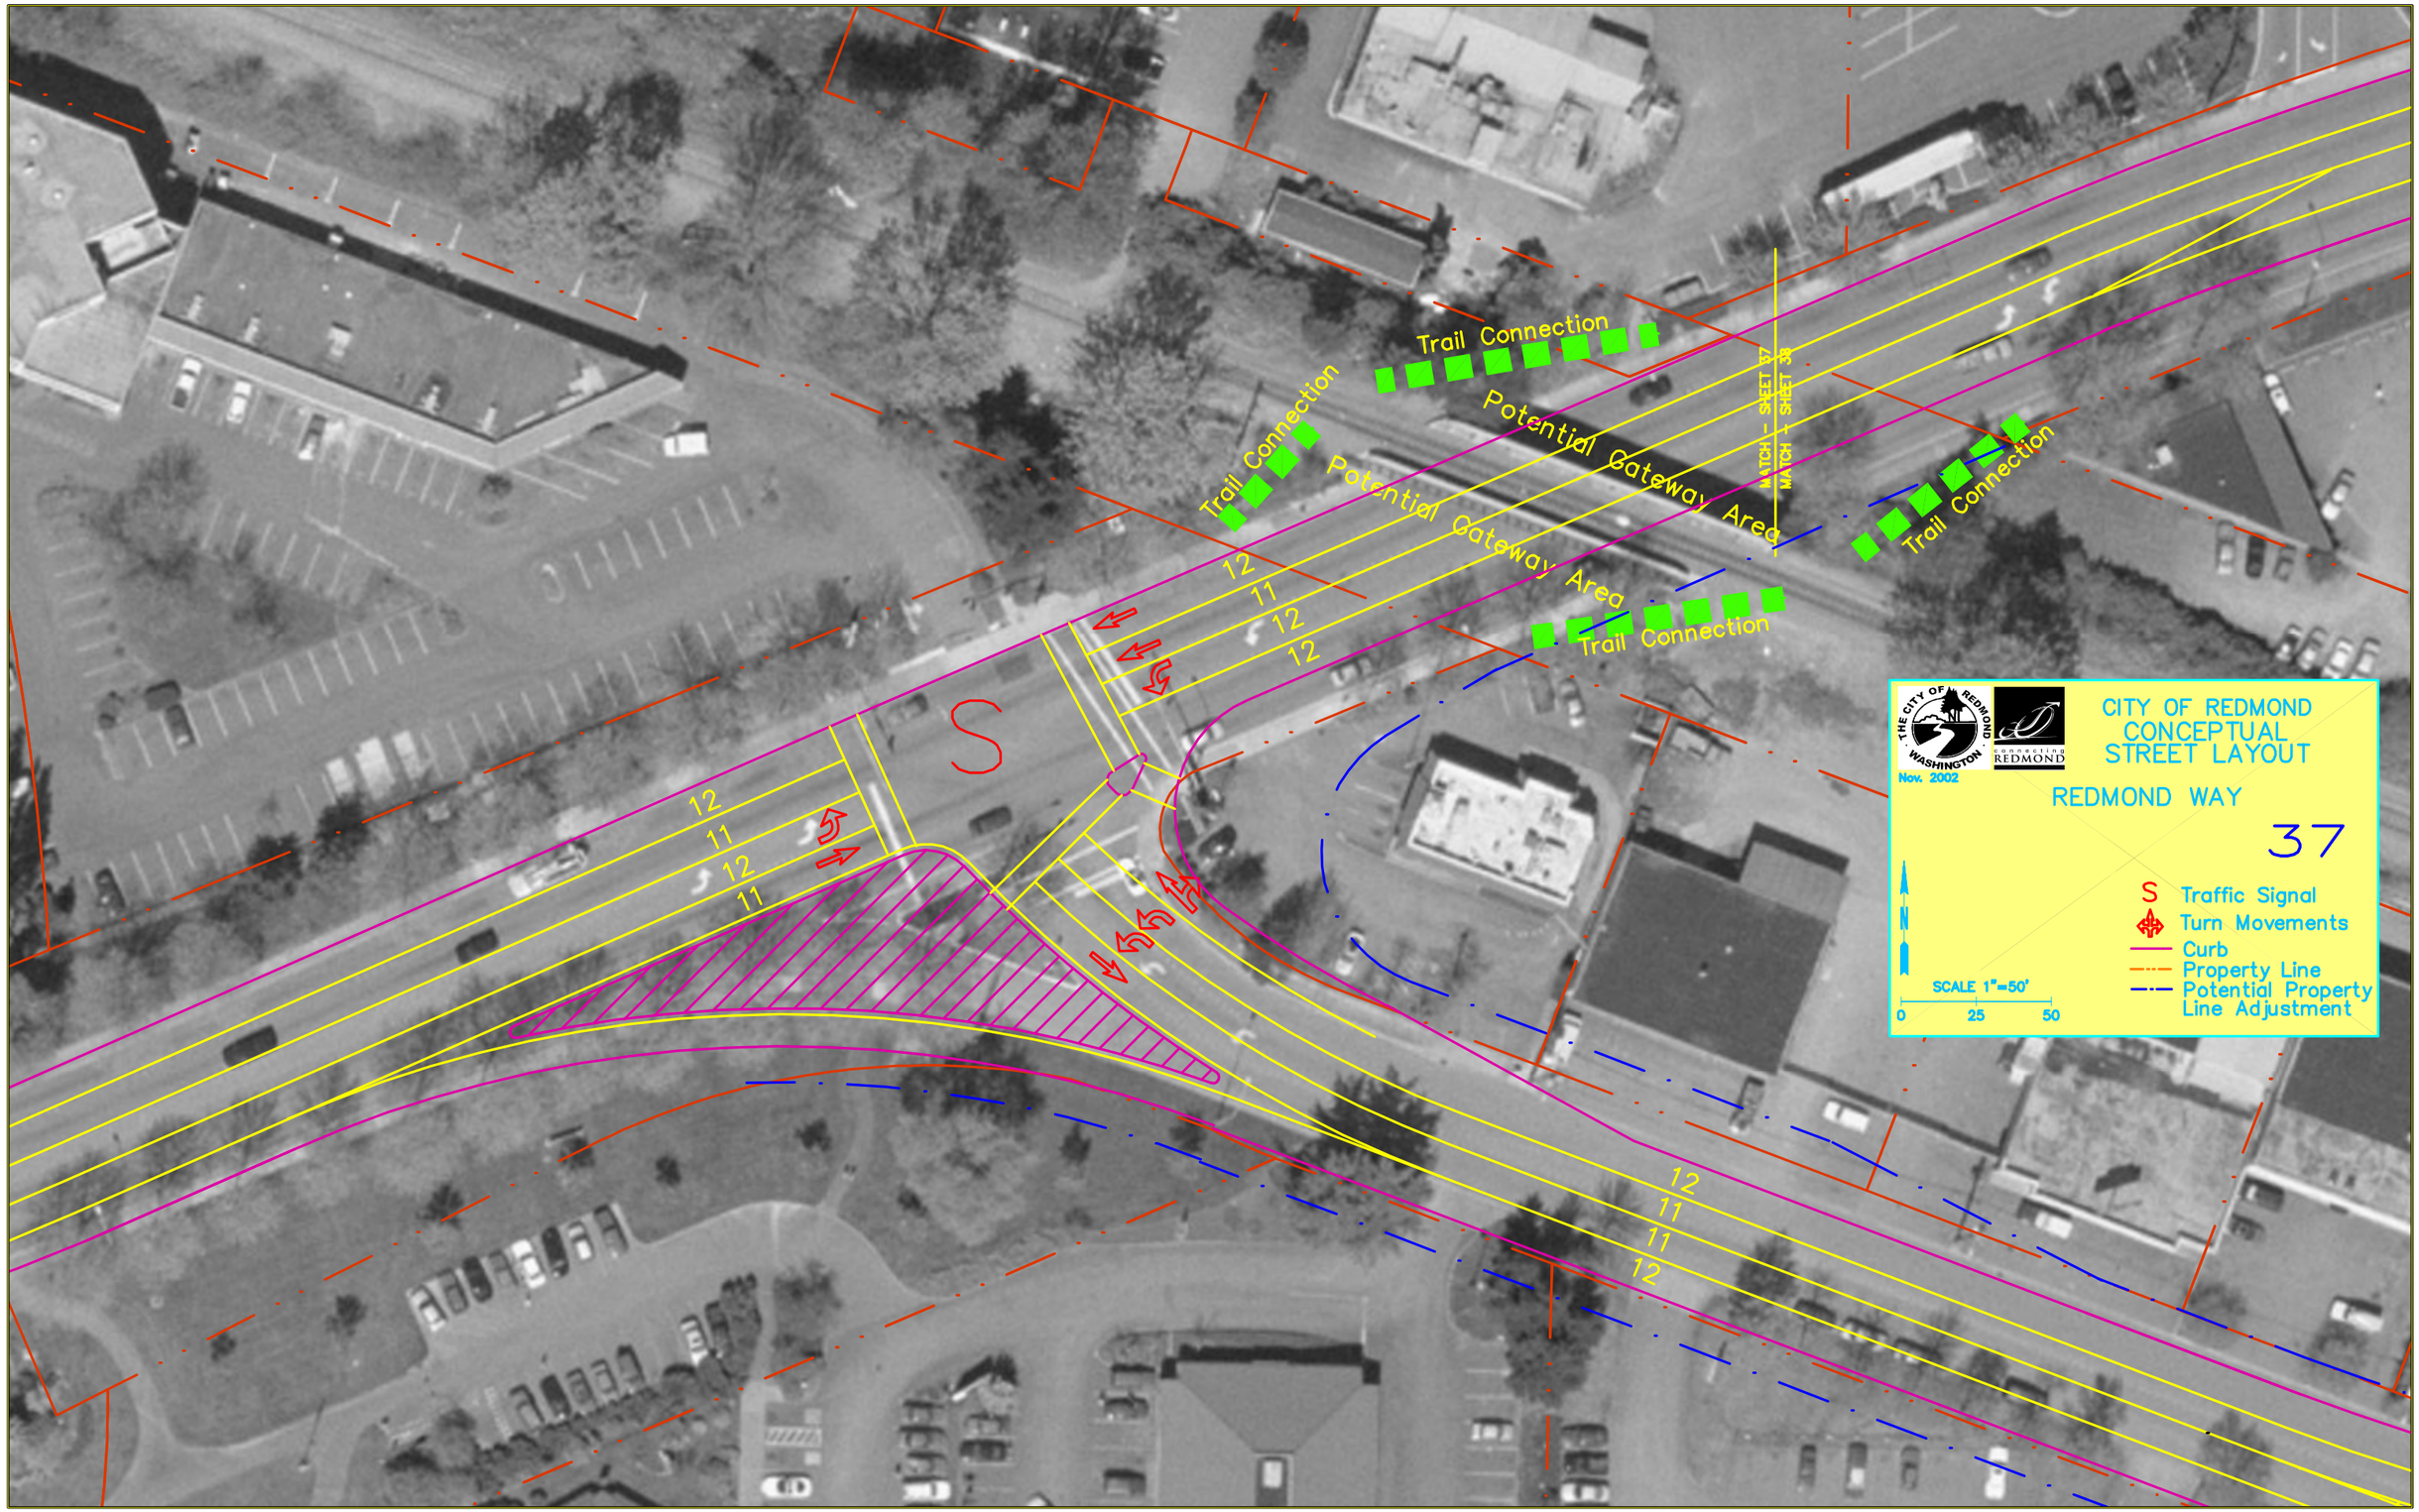
CITY OF REDMOND
CONCEPTUAL
STREET LAYOUT
REDMOND WAY
37
Nov. 2002
THE CITY OF REDMOND WASHINGTON
connecting REDMOND
S Traffic Signal
Turn Movements
Curb
Property Line
Potential Property Line Adjustment
SCALE 1"=50'
0 25 50
Trail Connection
Potential Gateway Area
MATCH - SHEET 37
MATCH - SHEET 38
12
11
12
12
12
11
12
11
12
11
11
12