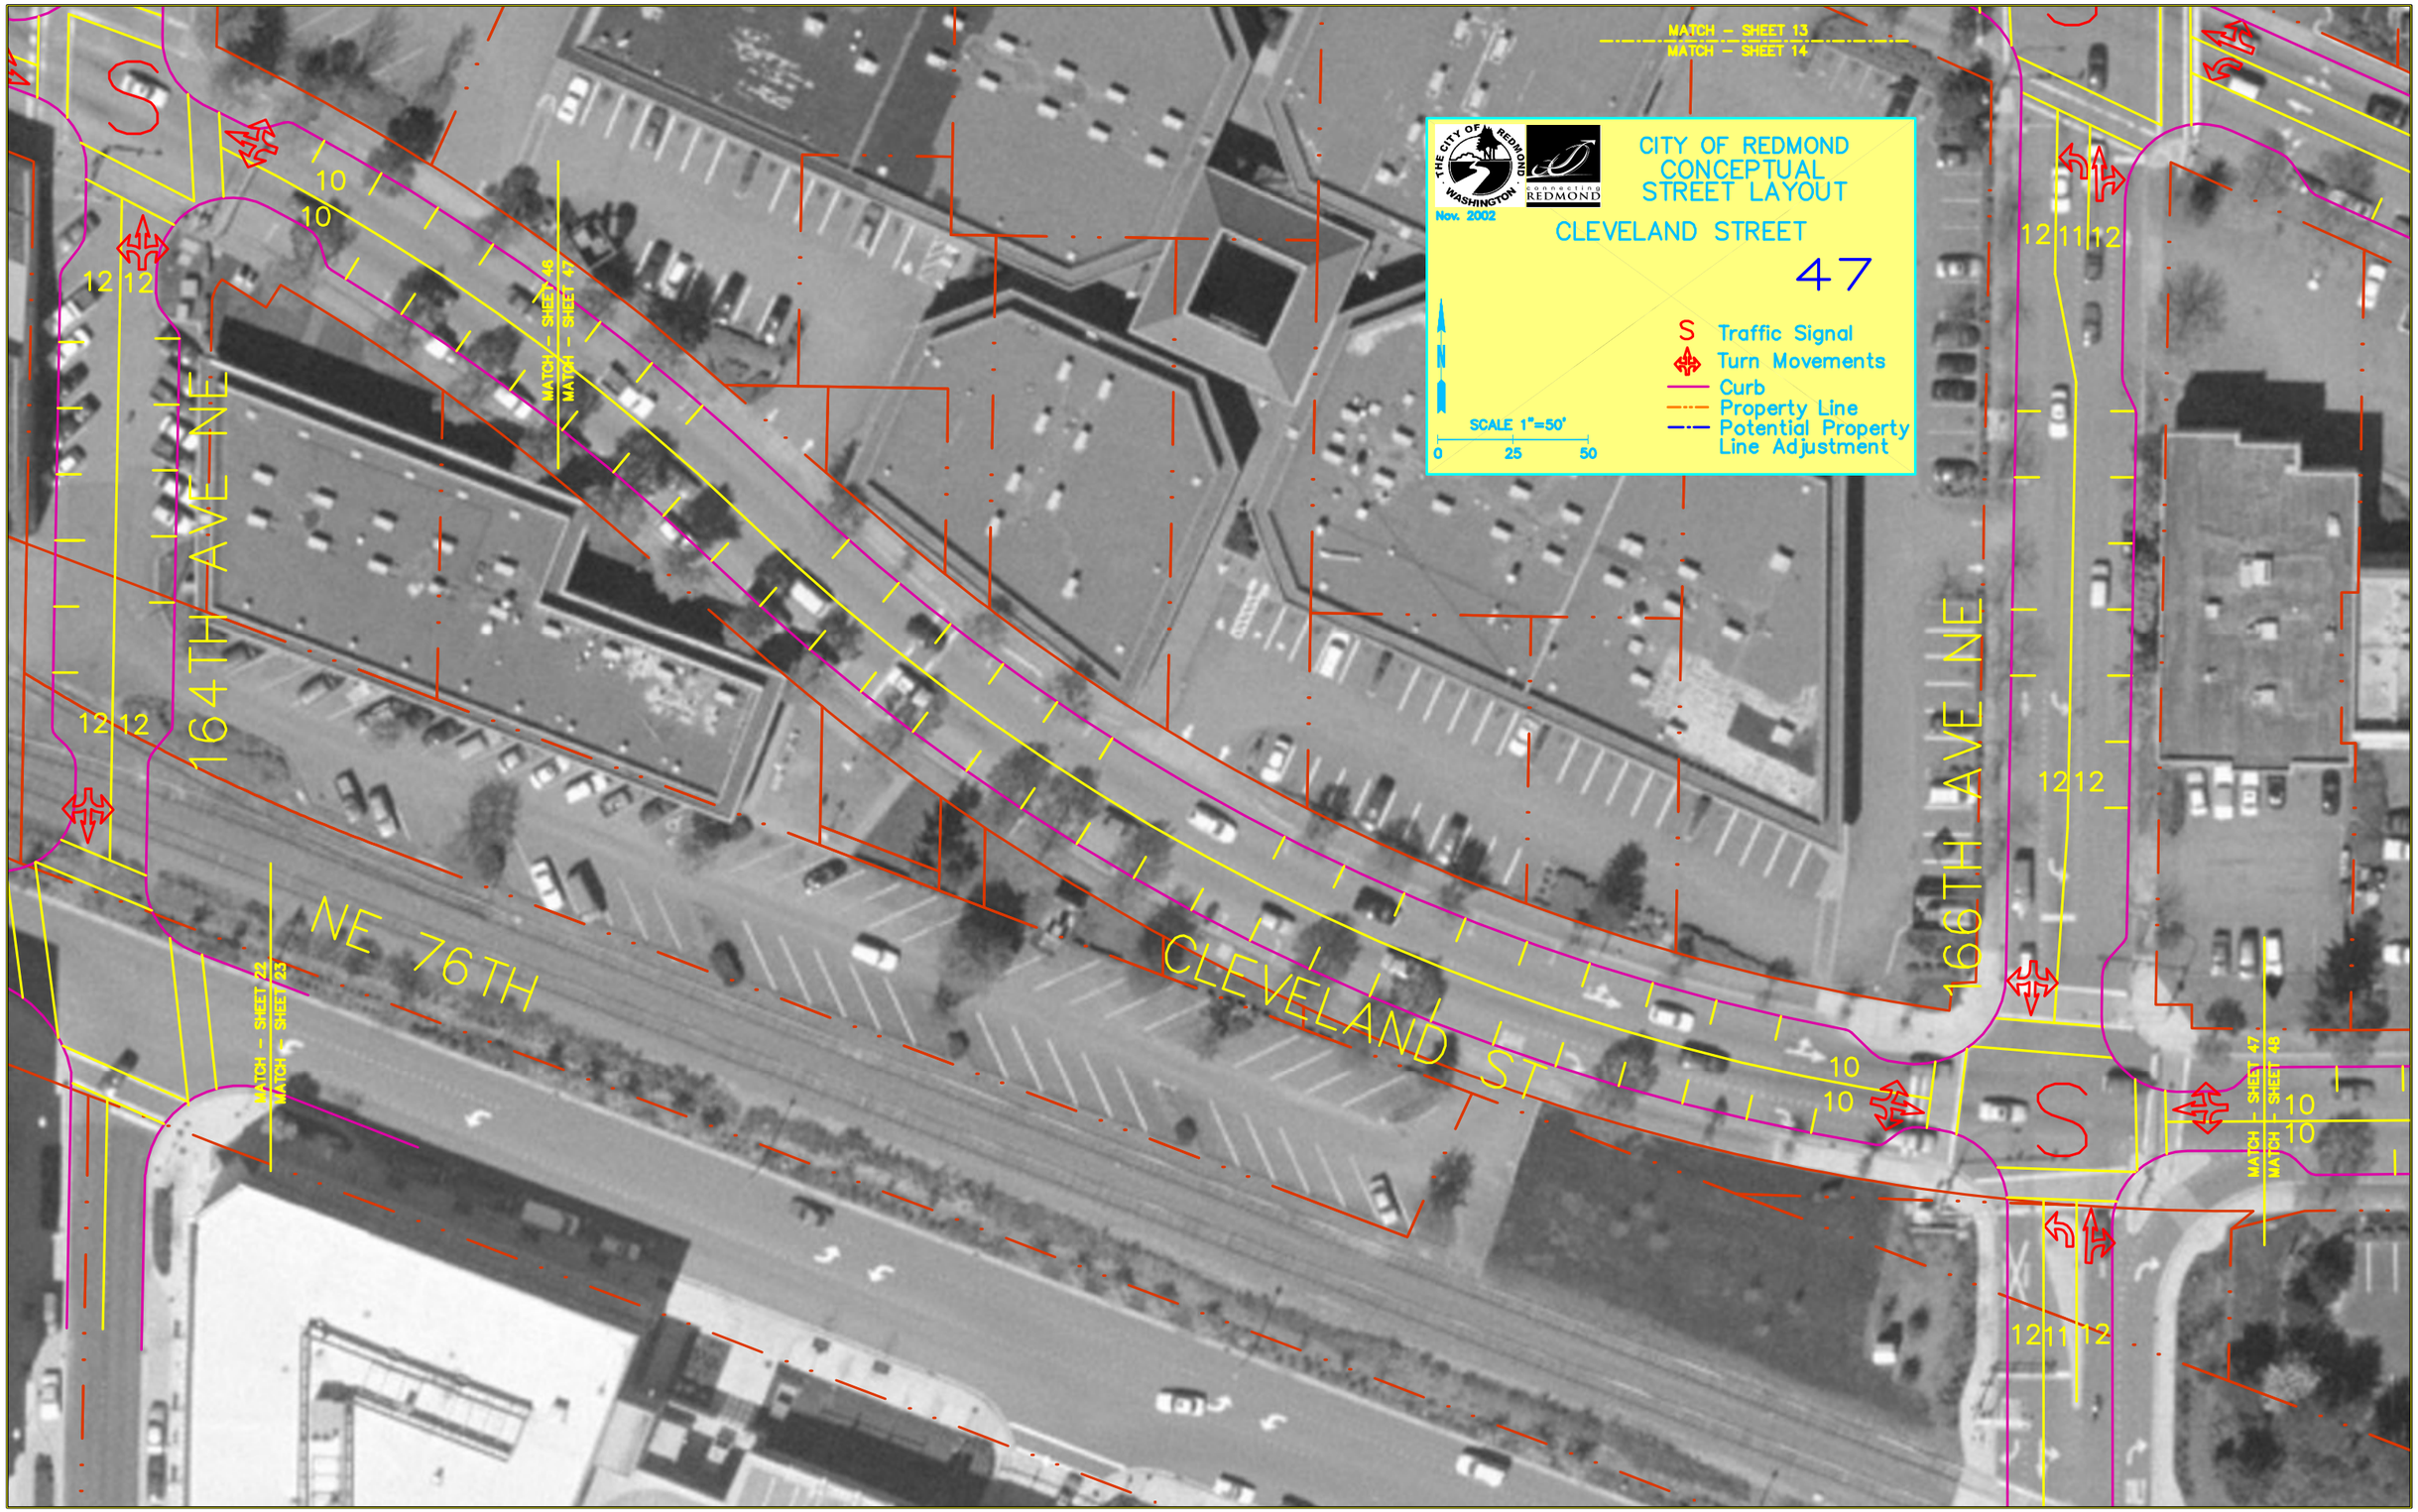
CITY OF REDMOND
CONCEPTUAL
STREET LAYOUT
CLEVELAND STREET
47
Nov. 2002
THE CITY OF REDMOND WASHINGTON
CONNECTING REDMOND
SCALE 1"=50'
0 25 50
N
Traffic Signal
Turn Movements
Curb
Property Line
Potential Property Line Adjustment
MATCH – SHEET 13
MATCH – SHEET 14
MATCH – SHEET 46
MATCH – SHEET 47
MATCH – SHEET 22
MATCH – SHEET 23
MATCH – SHEET 47
MATCH – SHEET 48
164TH AVE NE
166TH AVE NE
NE 76TH
CLEVELAND ST
10
12 12
12 11 12