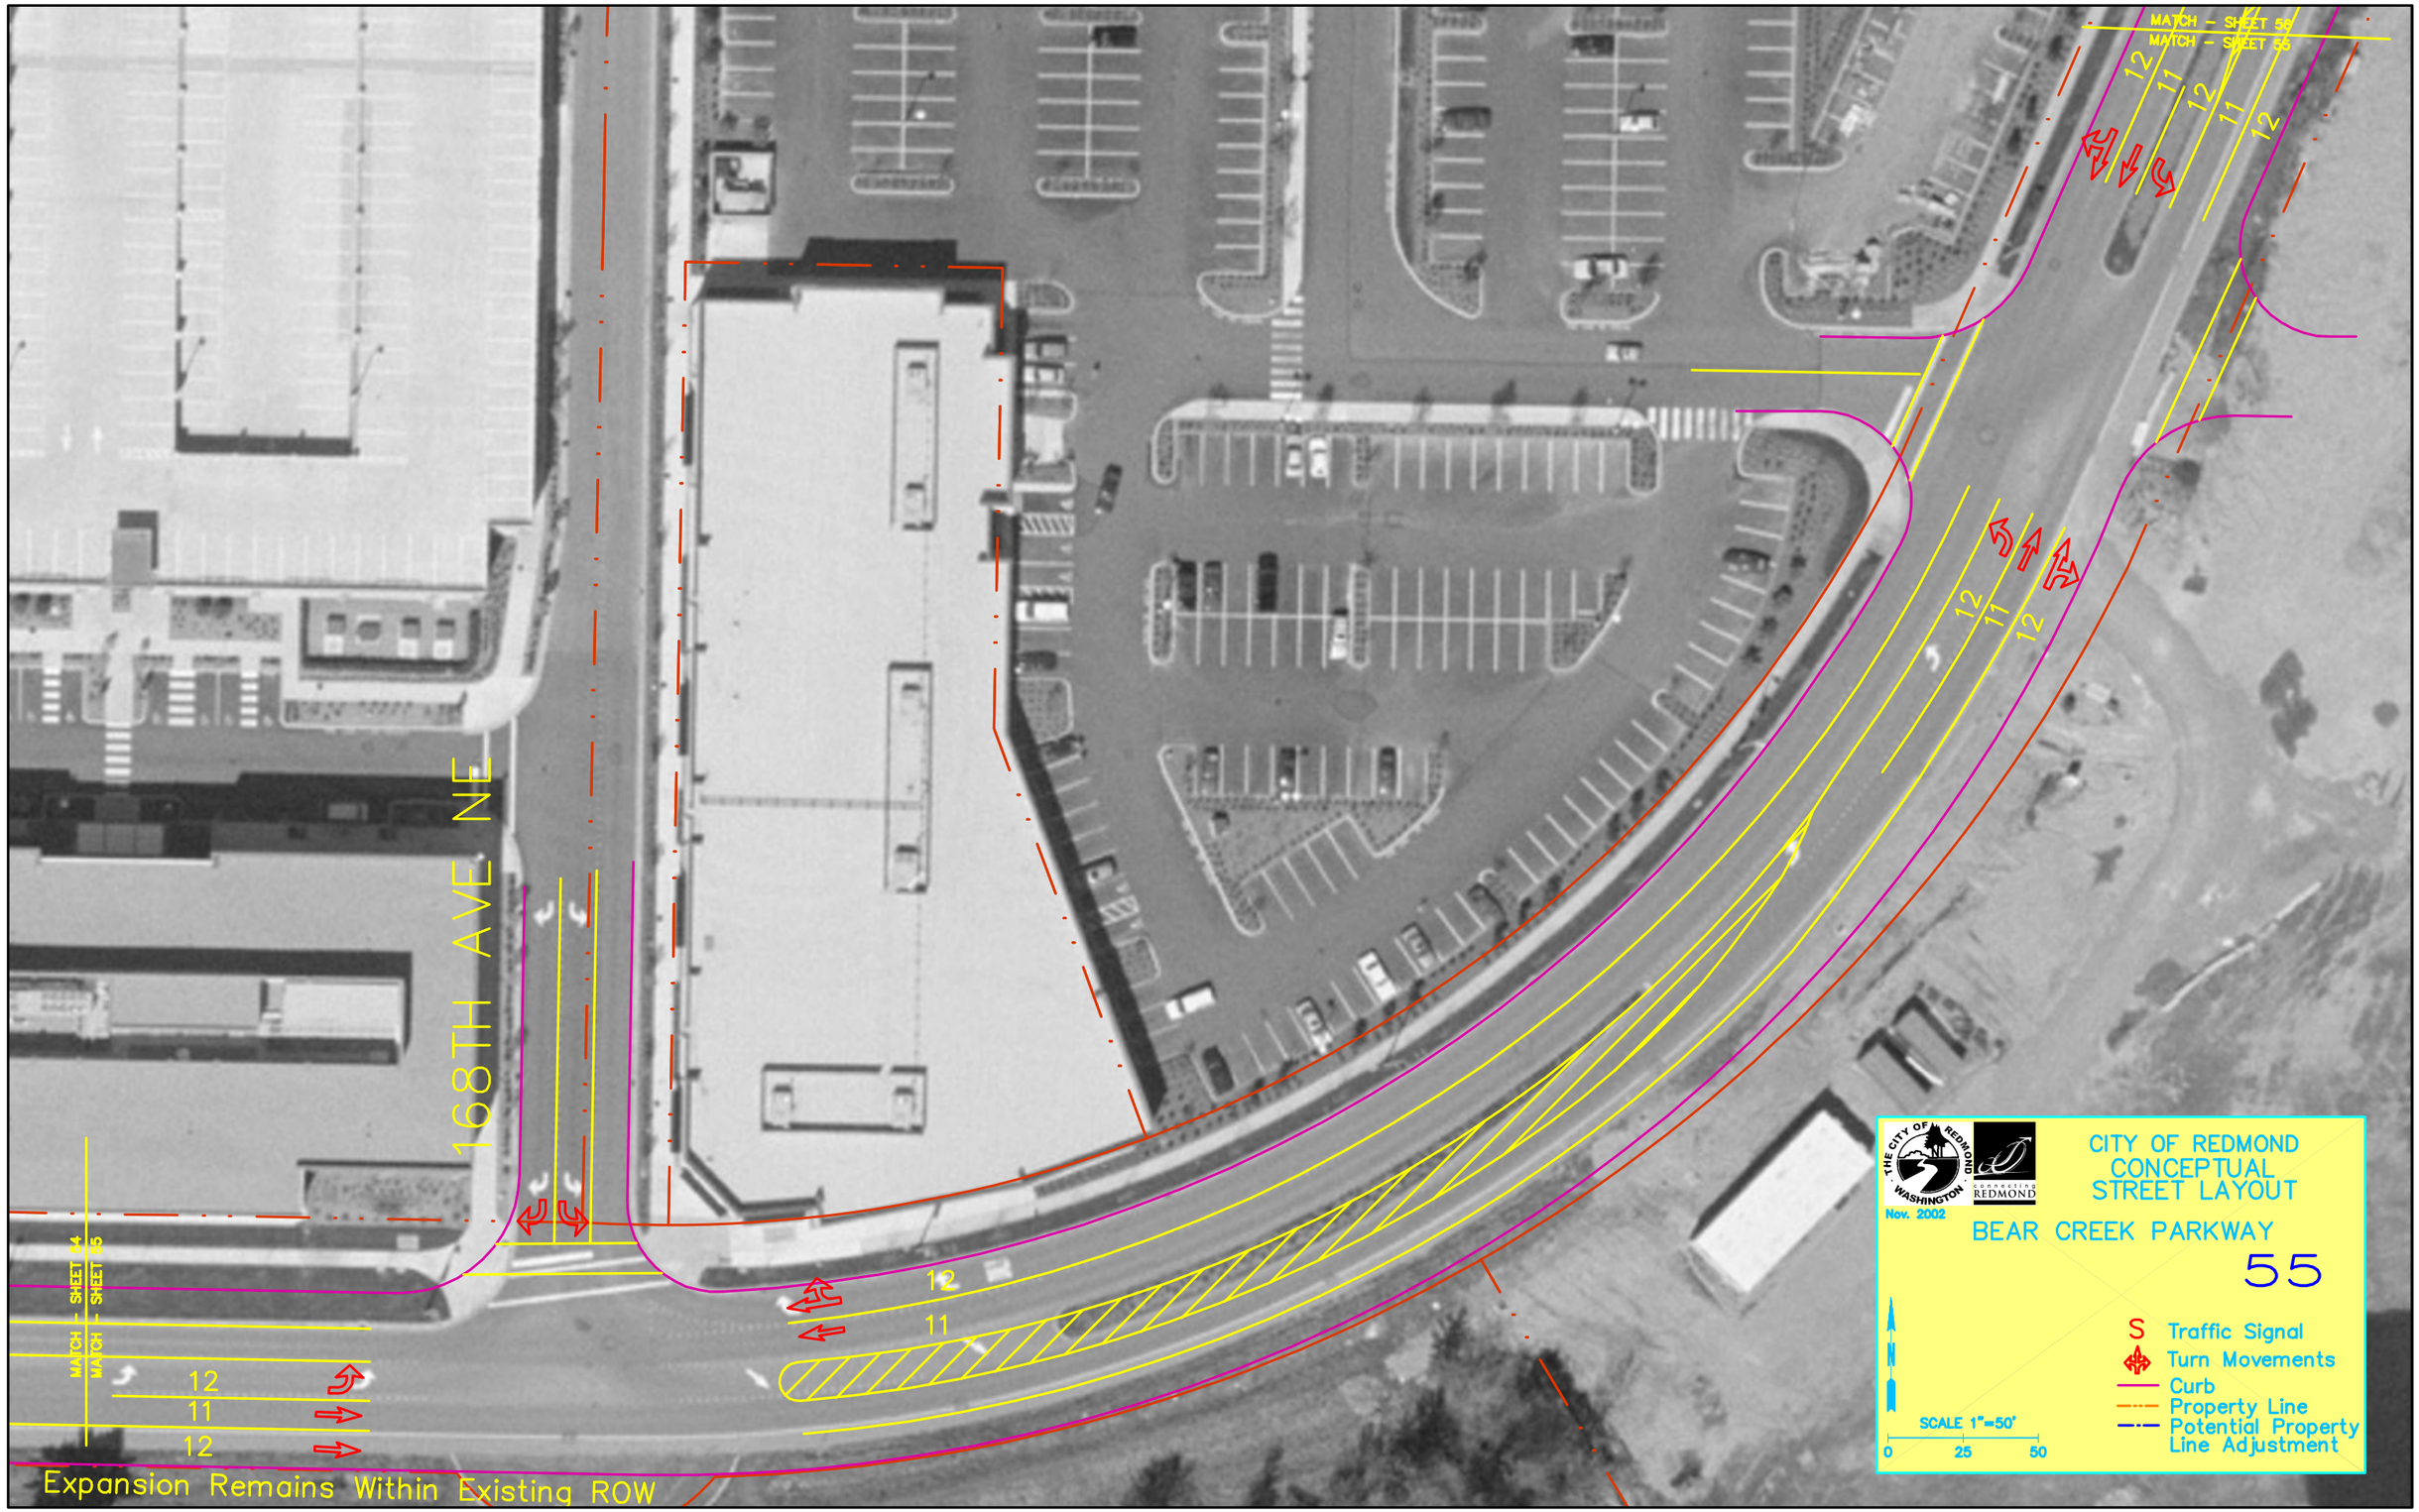
MATCH – SHEET 54
MATCH – SHEET 55
168TH AVE NE
12
11
12
11
12
12
11
12
11
12
Expansion Remains Within Existing ROW
THE CITY OF REDMOND WASHINGTON
Nov. 2002
connecting REDMOND
CITY OF REDMOND
CONCEPTUAL
STREET LAYOUT
BEAR CREEK PARKWAY
55
N
SCALE 1"=50'
0
25
50
S Traffic Signal
Turn Movements
Curb
Property Line
Potential Property Line Adjustment