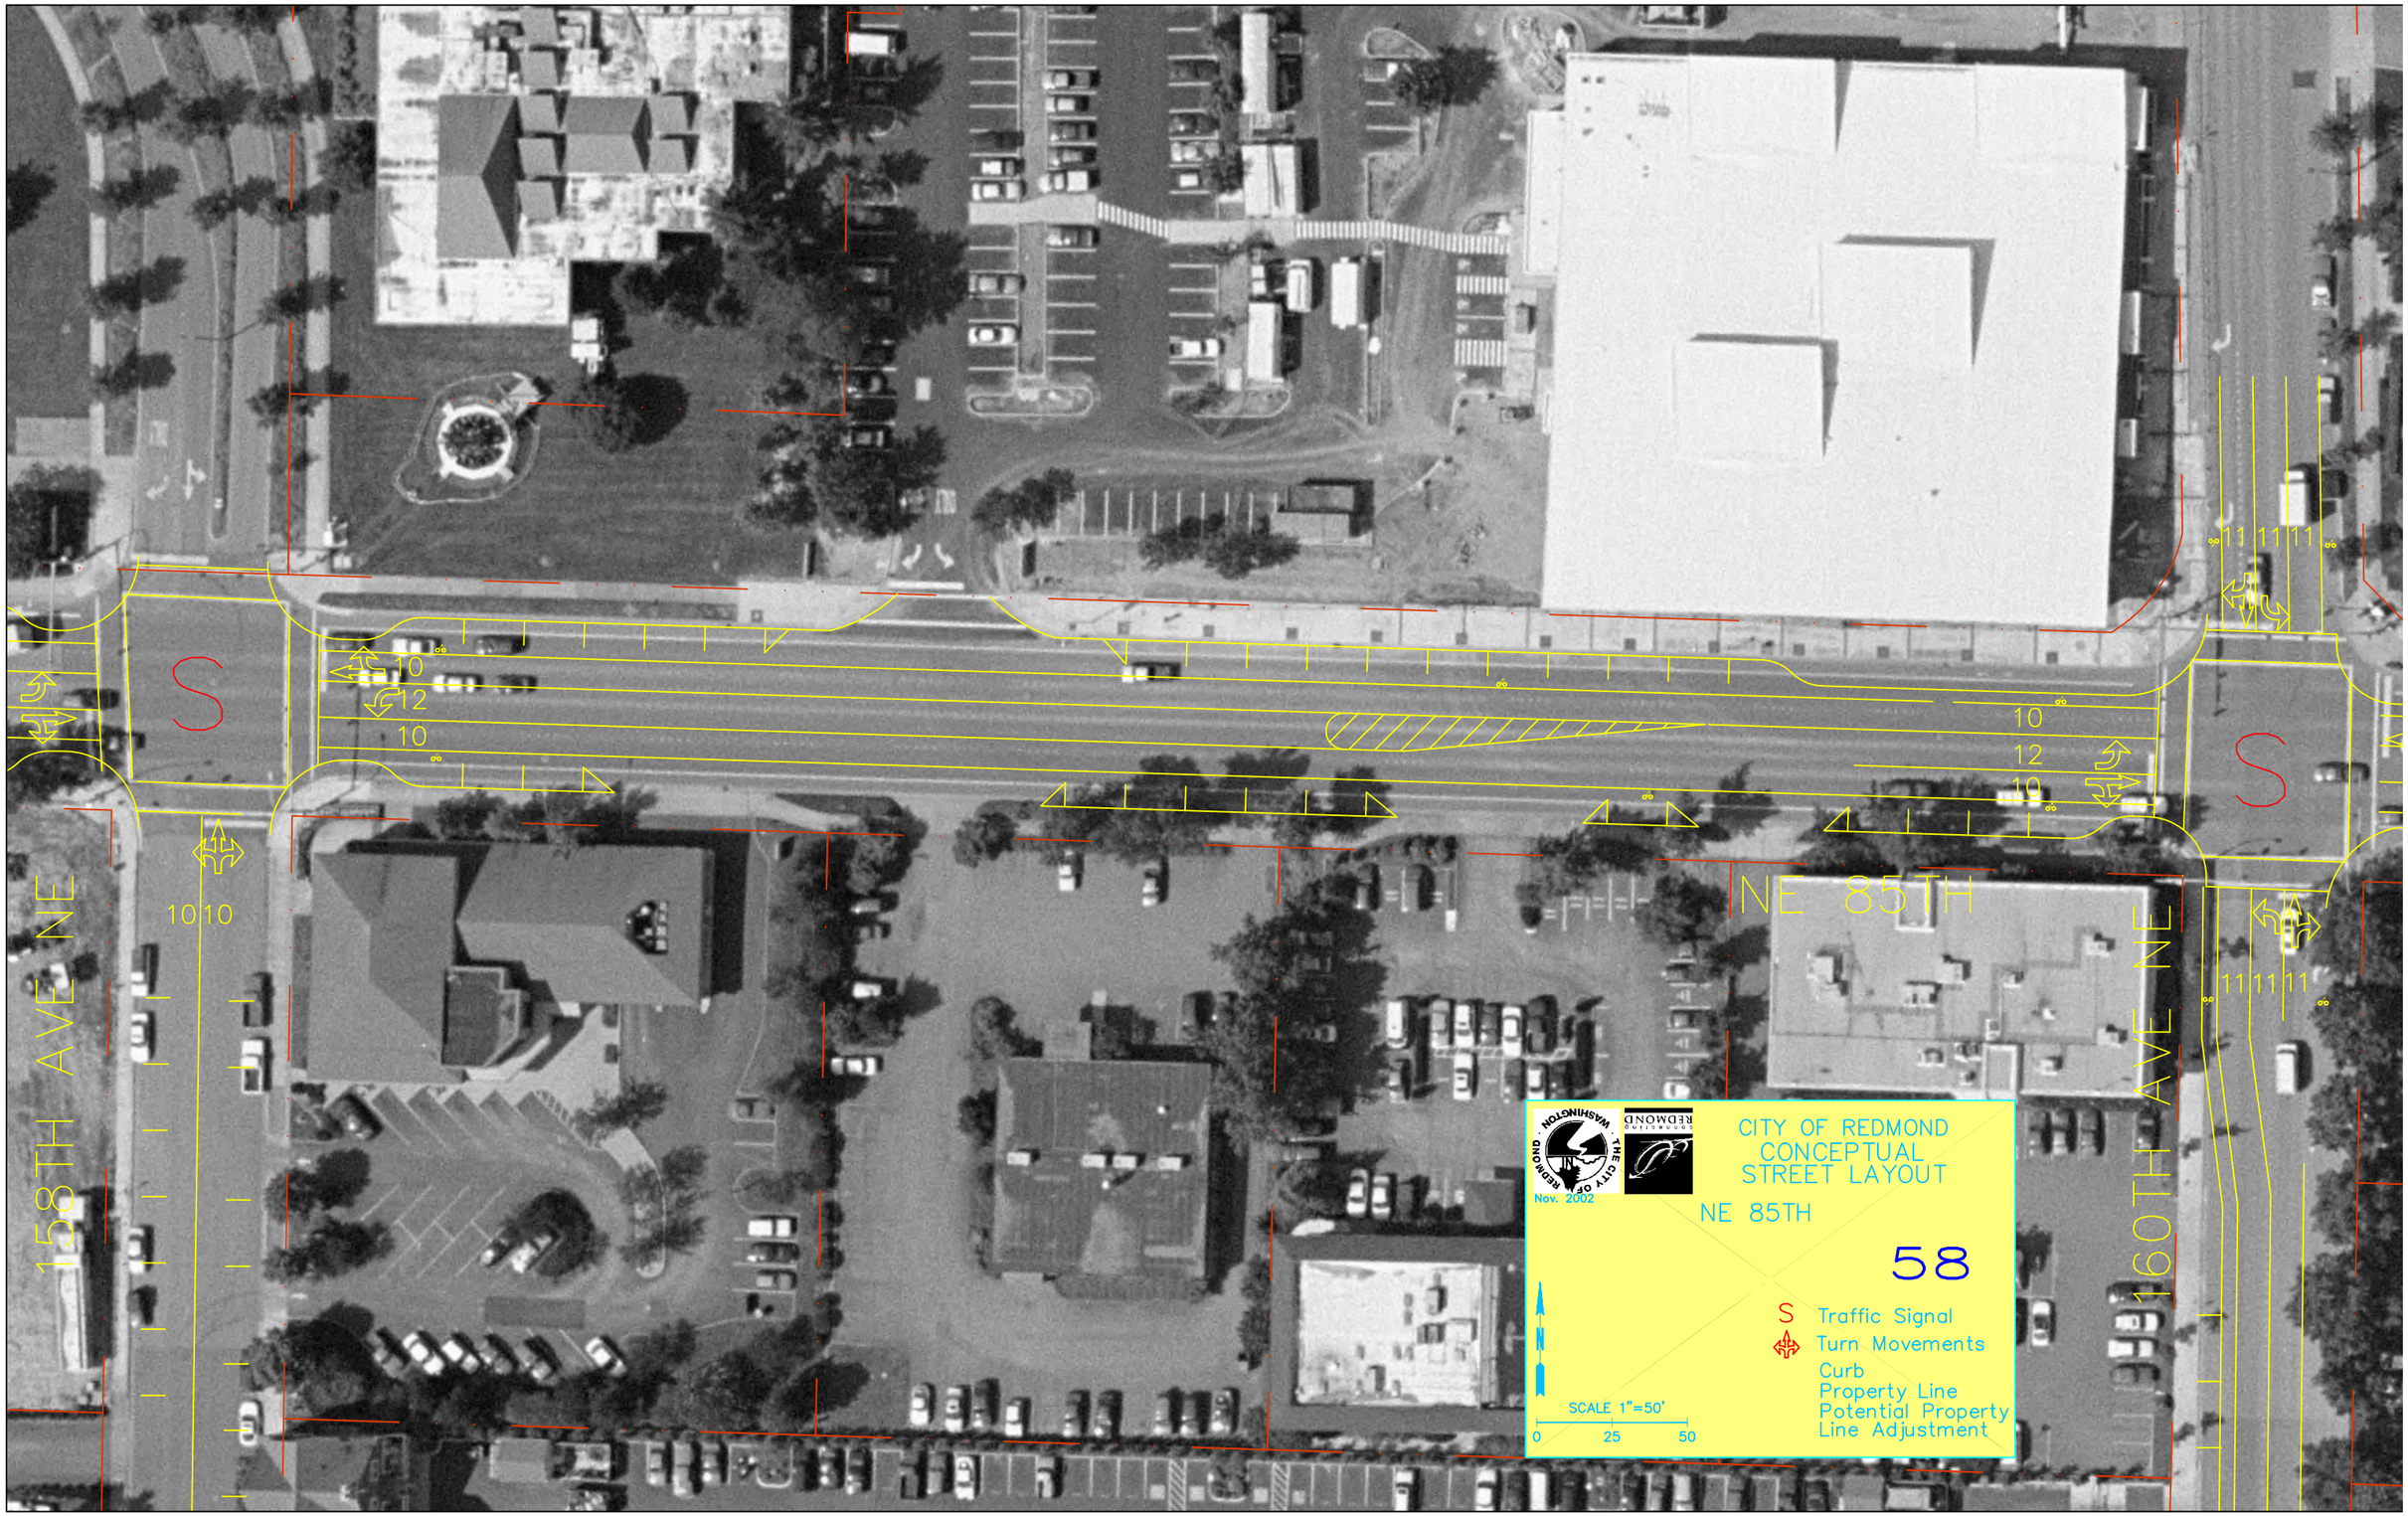
CITY OF REDMOND
CONCEPTUAL
STREET LAYOUT
NE 85TH
58
Nov. 2002
Traffic Signal
Turn Movements
Curb
Property Line
Potential Property
Line Adjustment
SCALE 1"=50'
0
25
50
158TH AVE NE
160TH AVE NE
NE 85TH
10
12
10
10 10
11 11 11
S