CATALOG NUMBER	MOUNTING HT.	POLE HT.	BUTT SECTION	NOMINAL WT. (LBS)
MBQ–11	35'–5"	36'–1"	9 7/16"	1880

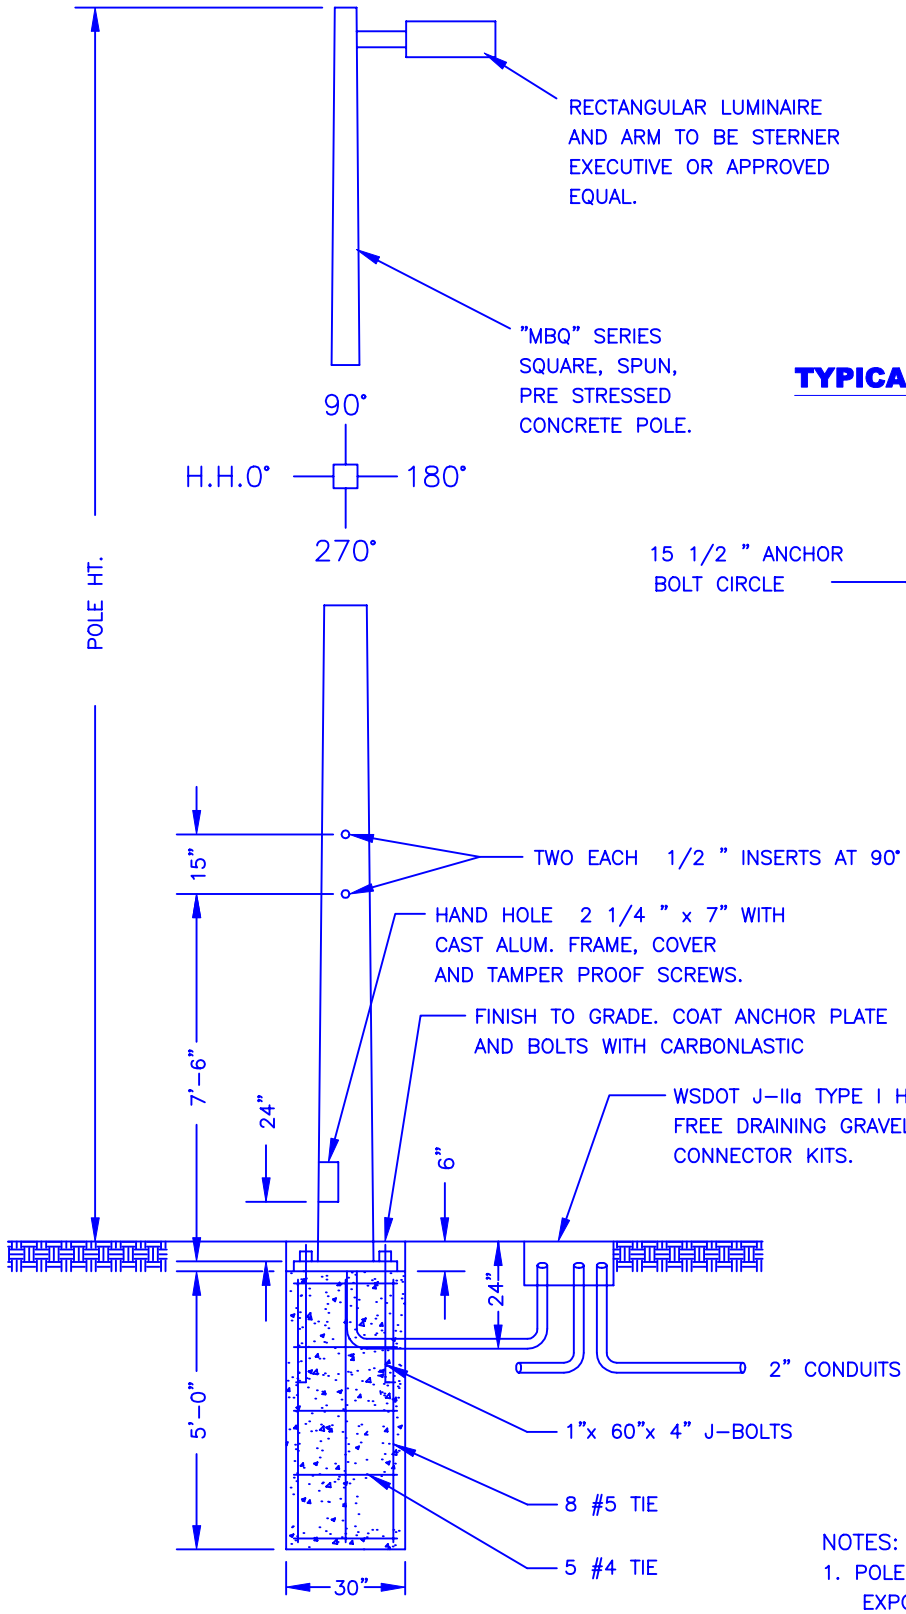

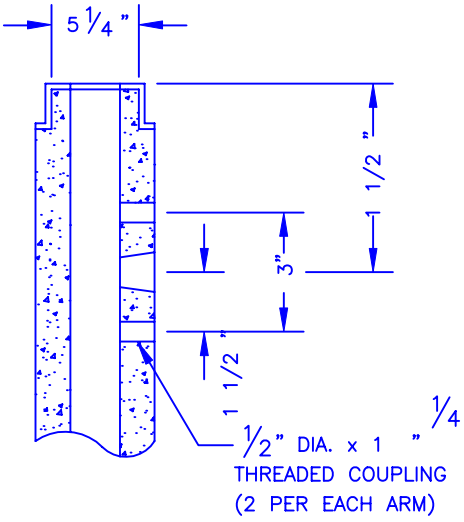

TYPICAL SIDE MOUNT DETAIL

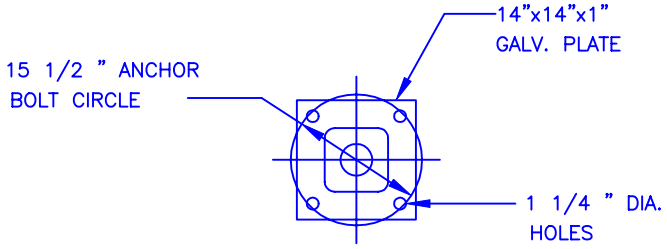

BASE PLATE

NOTES:

1. POLE FINISH – #113 GRAY CEMENT NATURAL EXPOSED FINISHED.

APPROVED: PAUL CHO		THE CITY OF REDMOND WASHINGTON	STANDARD DETAILS
REV. DATE: AUGUST 25, 1999			**CONCRETE SQUARE POLE**
TRANSPORTATION DIVISION			FILE SD420.DWG DRAWING NO. **420**