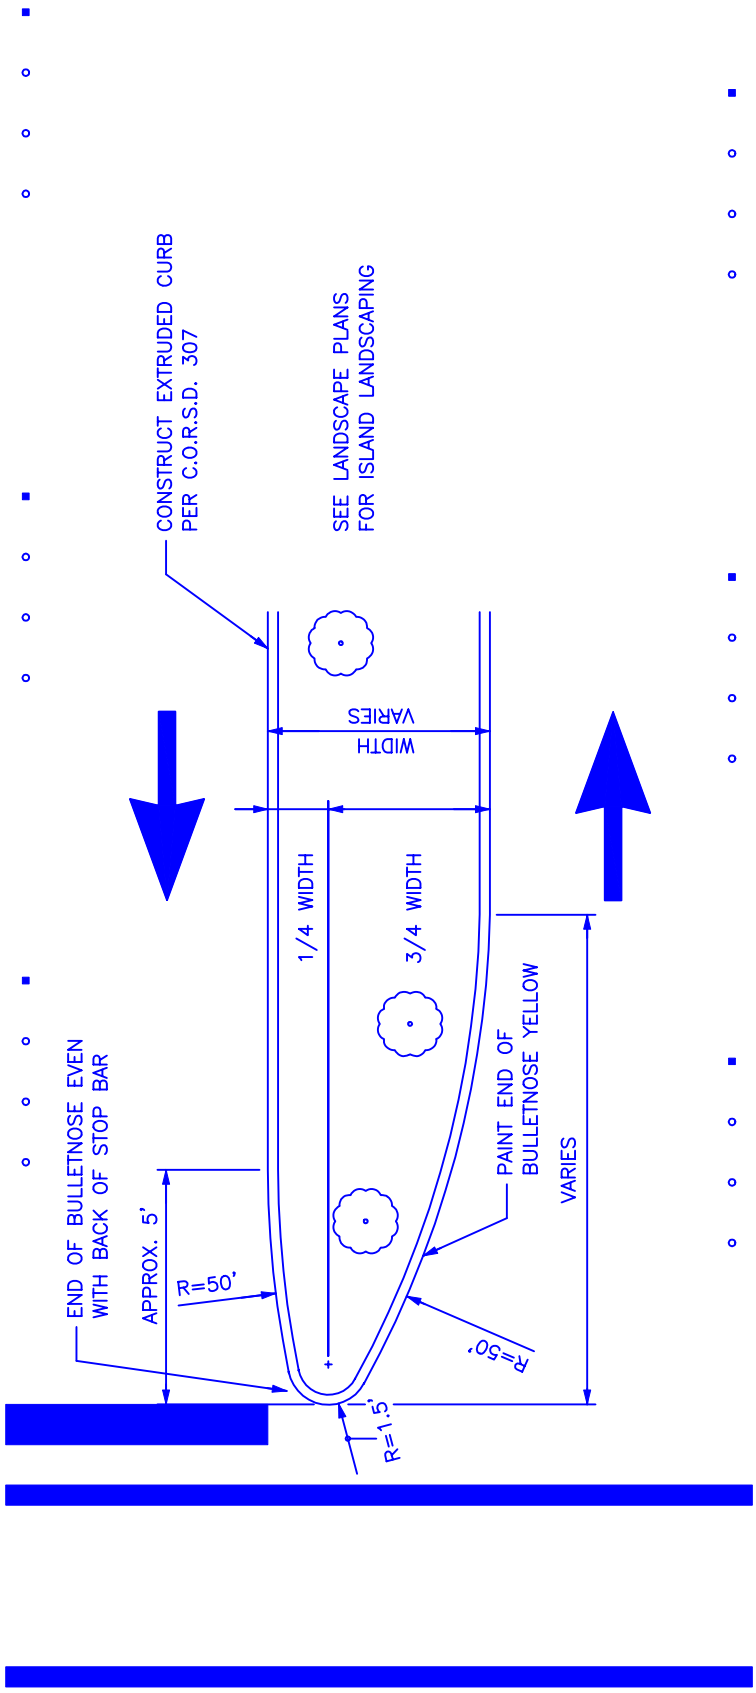

OFFSET - BULLETNOSE DETAIL

N.T.S.

APPROVED: DAVID ALM		THE CITY OF REDMOND WASHINGTON	STANDARD DETAILS
REV. DATE: AUGUST 11, 1999			**OFFSET BULLETNOSE DETAIL**
TRANSPORTATION DIVISION			FILE SD429.DWG DRAWING NO. **429**