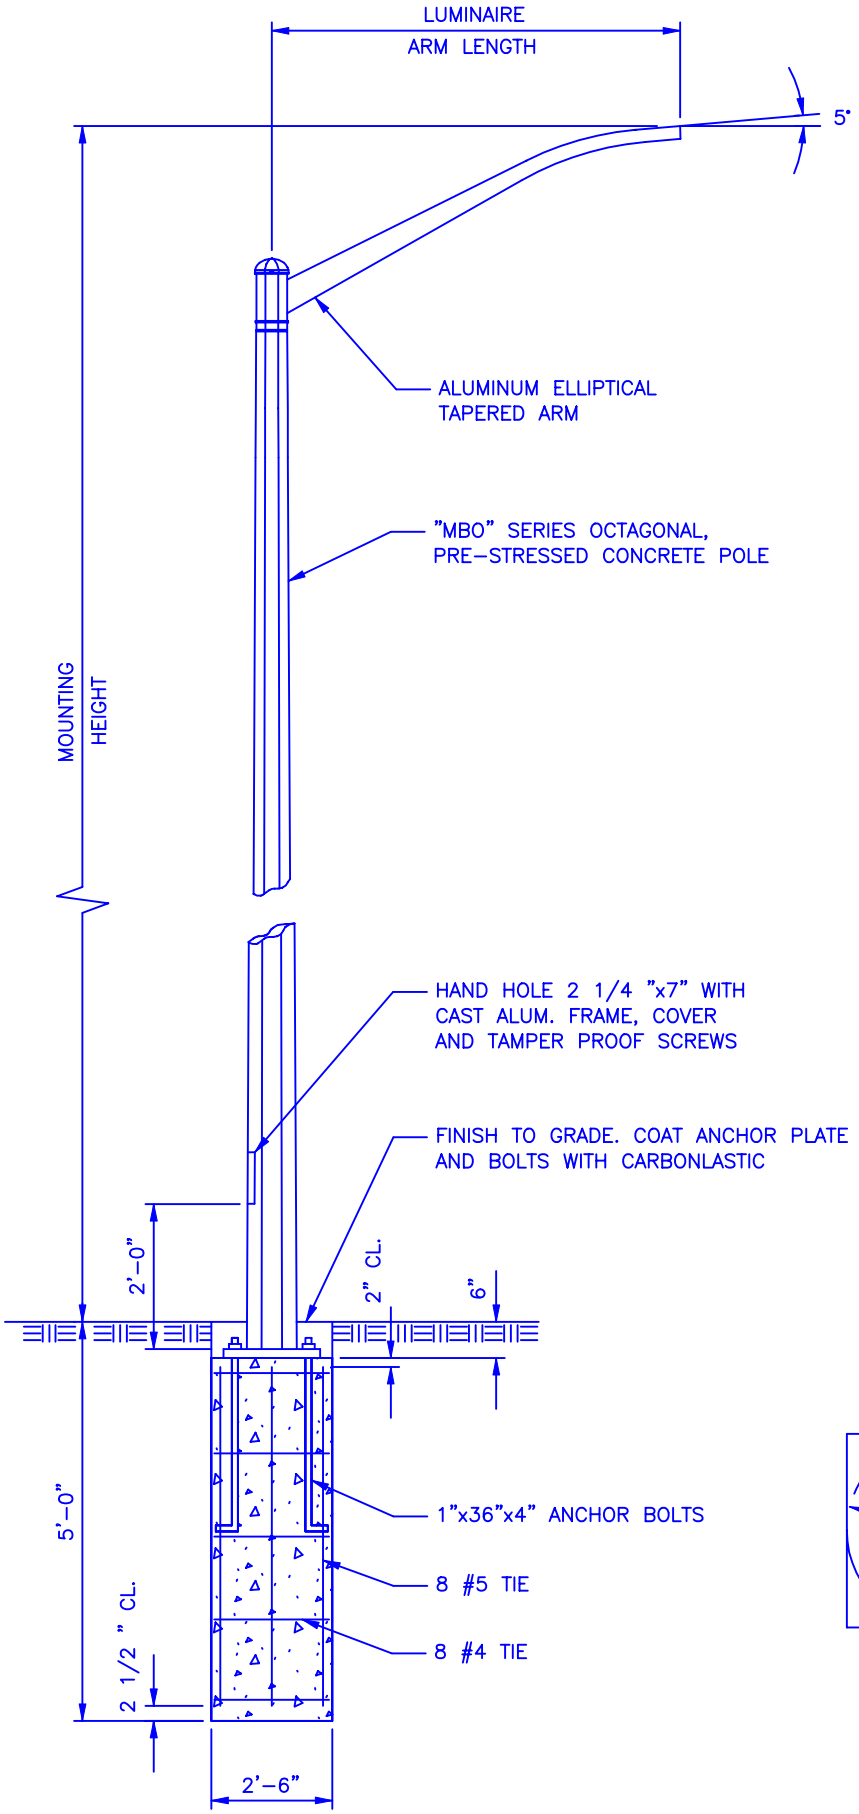

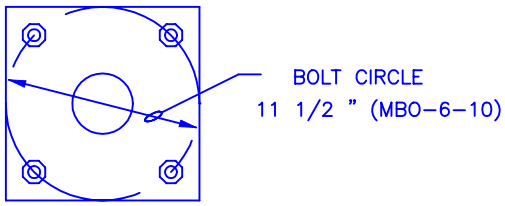

BASE PLATE

NOT TO SCALE

APPROVED: PAUL CHO REV. DATE: AUGUST 23, 1999		THE CITY OF REDMOND WASHINGTON	STANDARD DETAILS **CONCRETE OCTAGONAL POLE**
TRANSPORTATION DIVISION			FILE SD430.DWG DRAWING NO. **430**