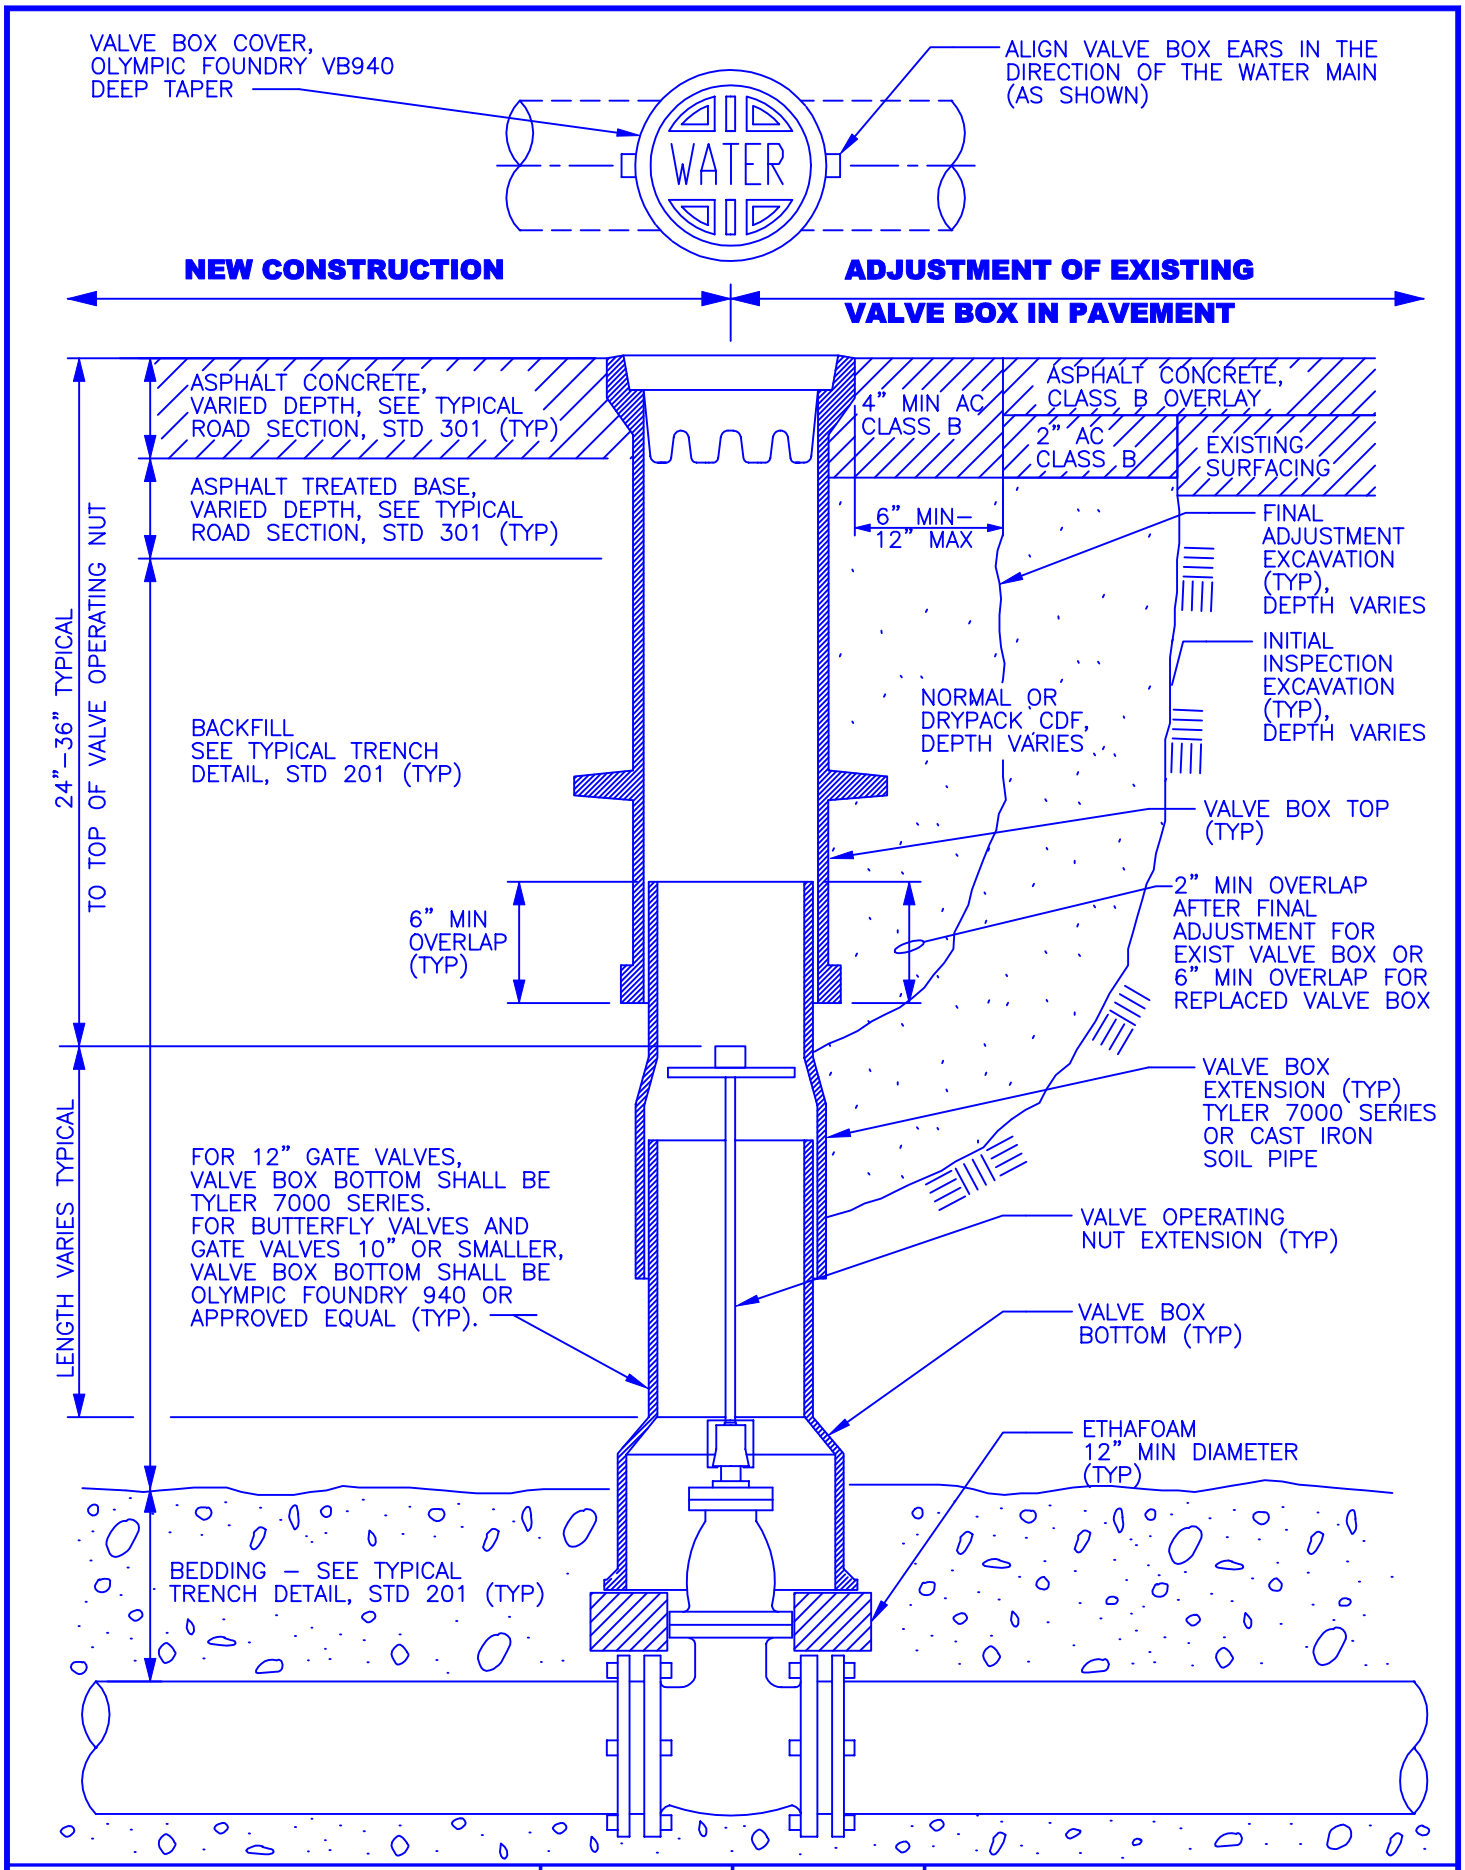

APPROVED: LYNN ARAKAKI		THE CITY OF REDMOND WASHINGTON	STANDARD DETAILS
REV. DATE: SEPT. 24, 1999			**VALVE BOX DETAIL**
WATER/WASTEWATER DIVISION			FILE SD718.DWG DRAWING NO. **718**