-- PUBLIC NOTICE --

Attachment 6

DOWNTOWN REDMOND LINK EXTENSION
GEOLOGIC HAZARD - TREE PRESERVATION PLAN

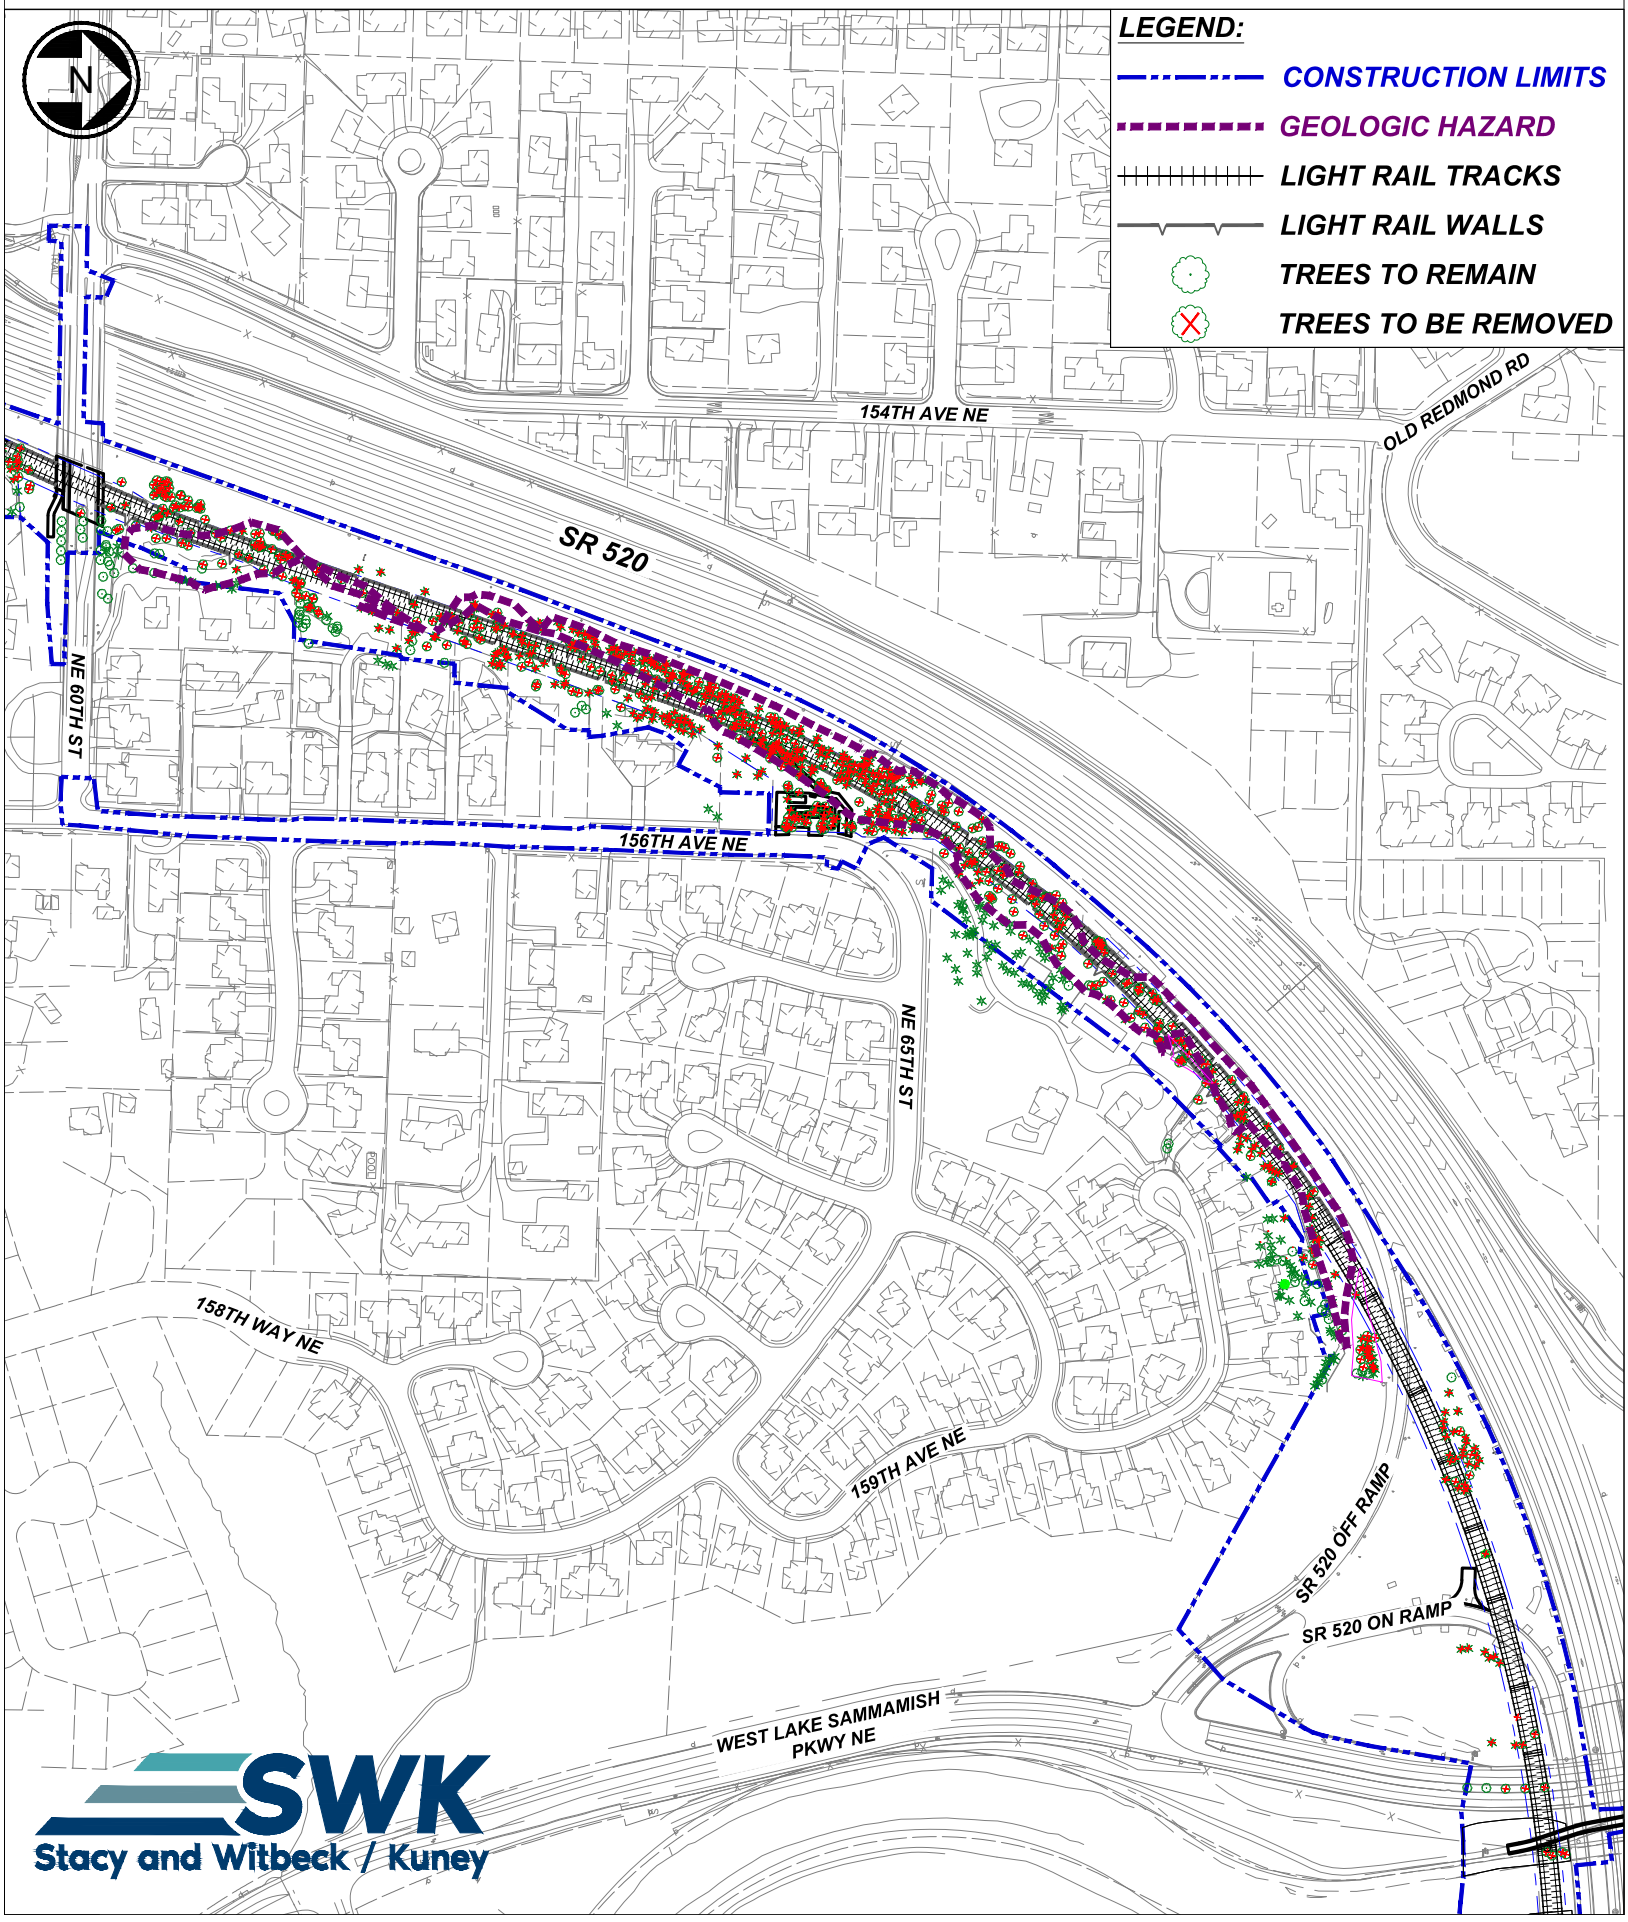

SWK
Stacy and Witbeck / Kuney